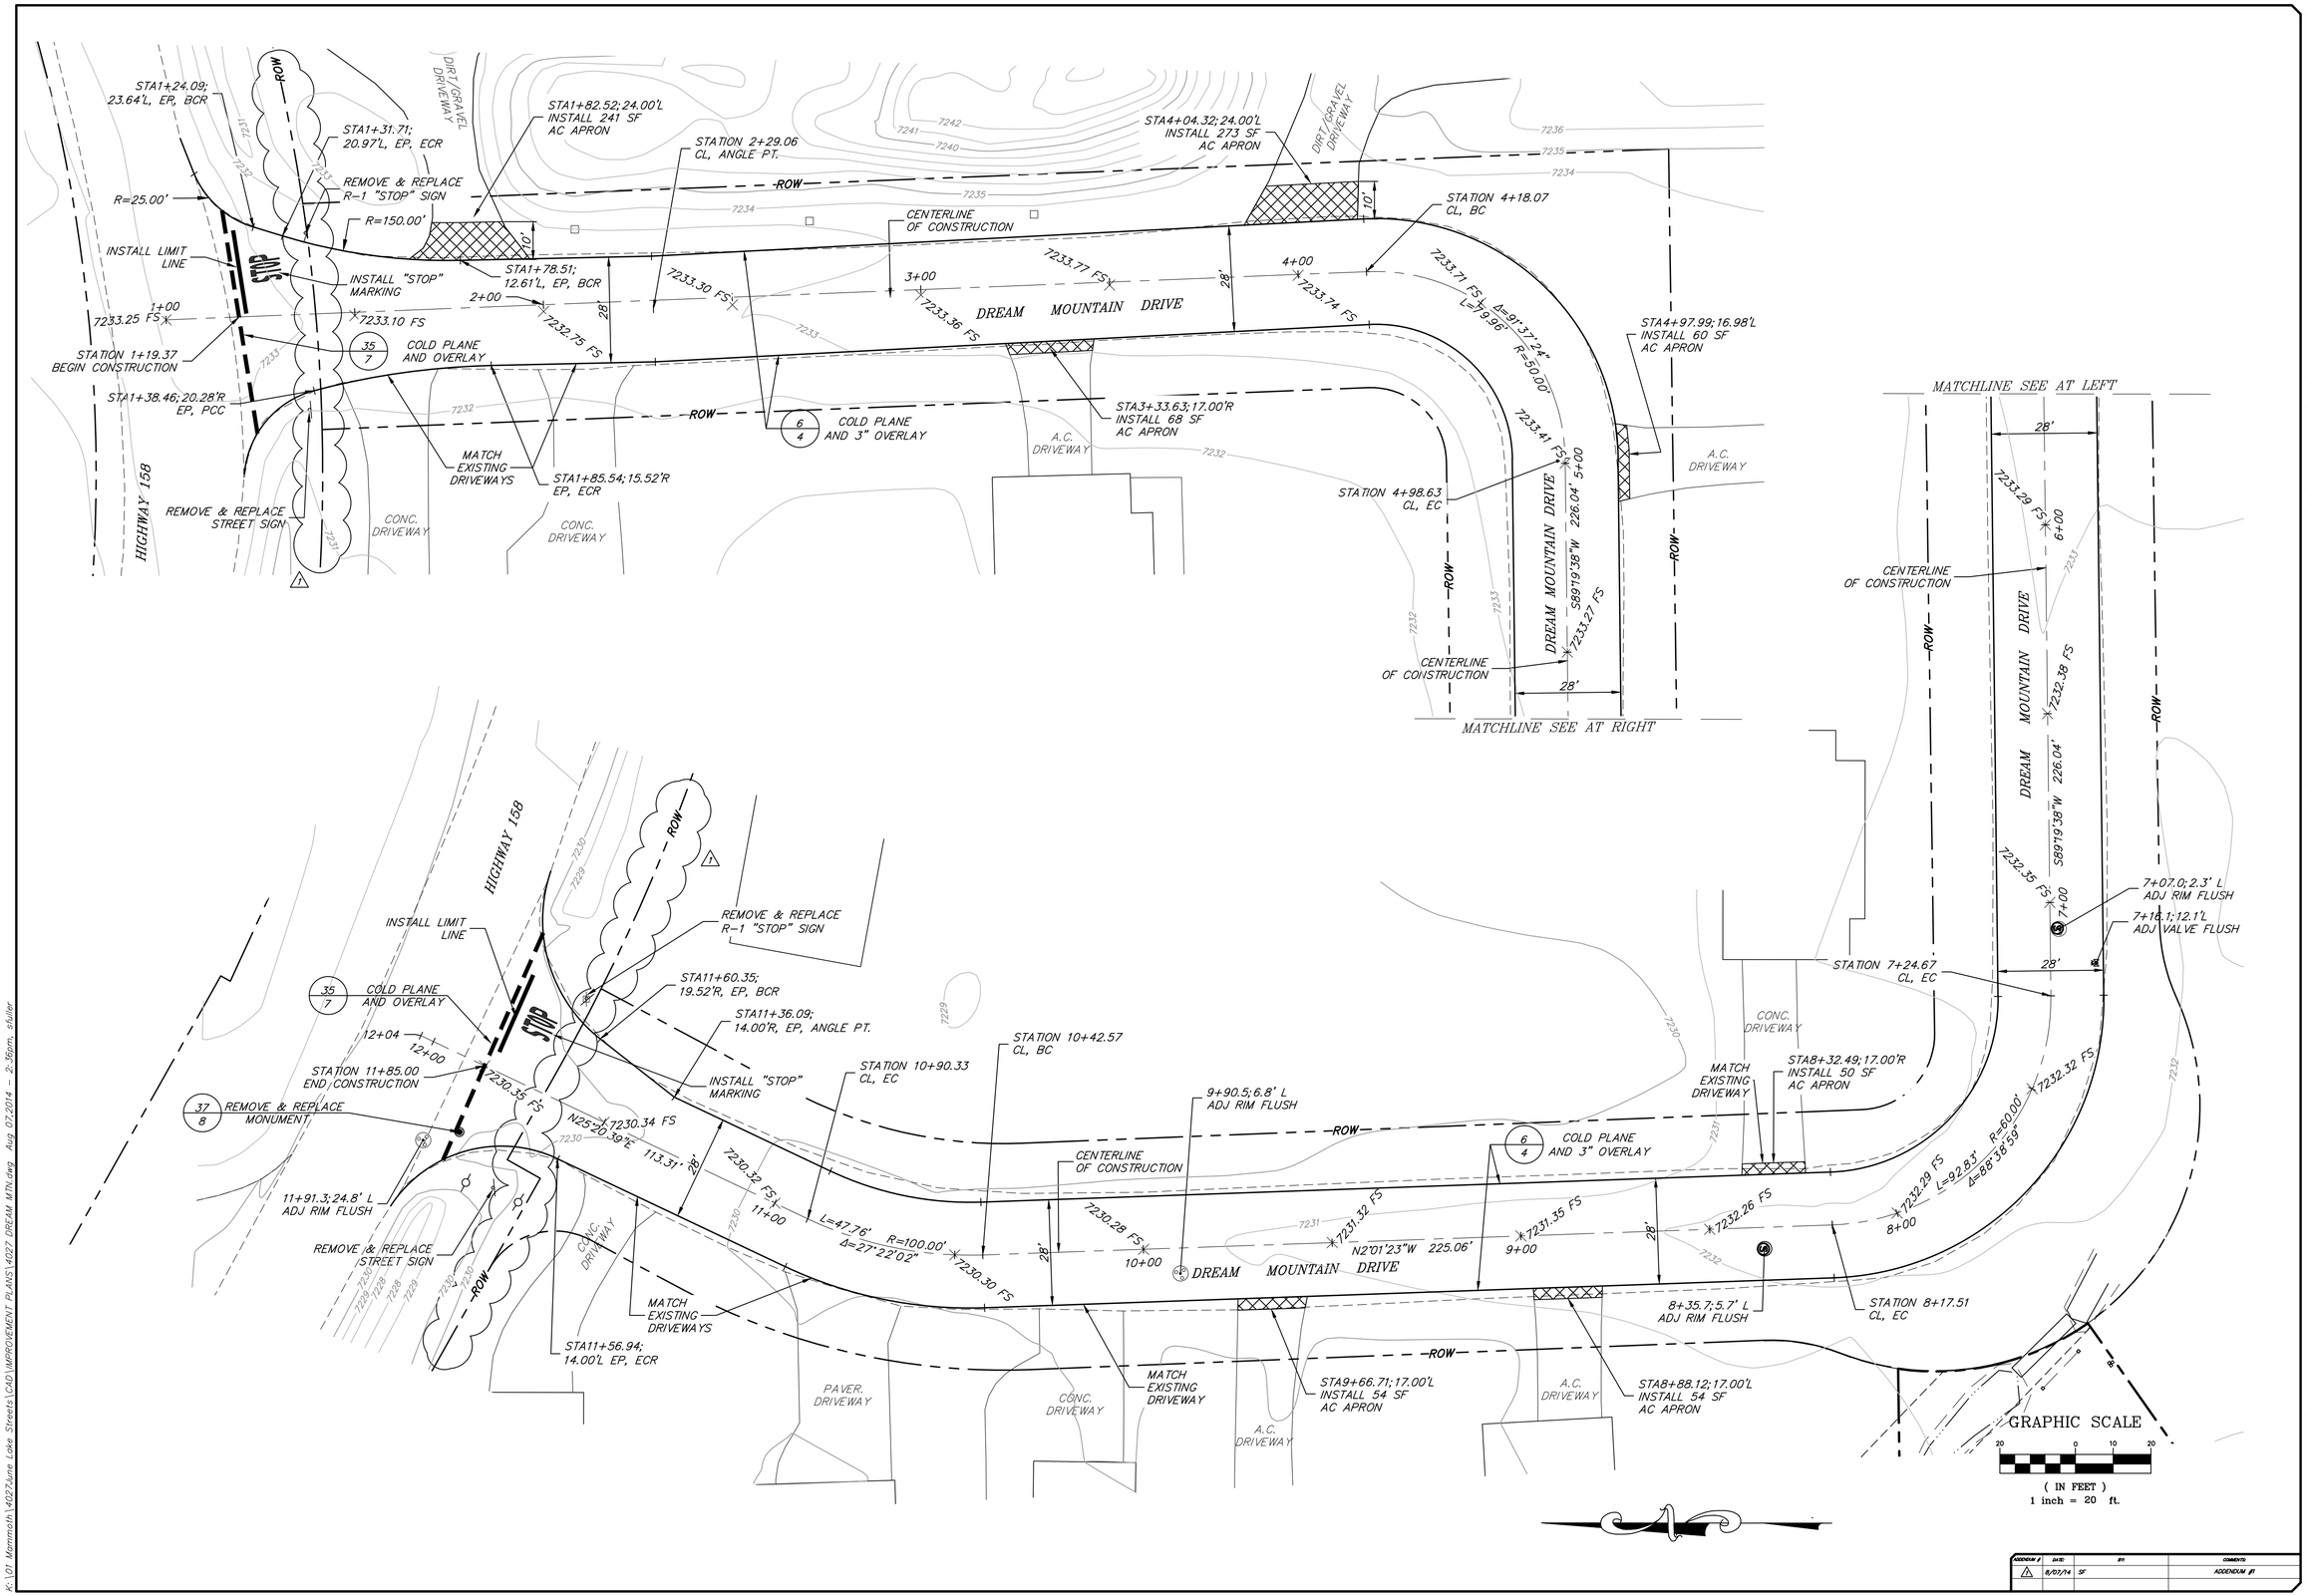

ADDENDUM #	DATE	BY	COMMENTS
1	8/07/14	SF	ADDENDUM #1

triad/holmes assoc.
civil engineering
land surveying

MAMMOTH LAKES
BISHOP
REDWOOD CITY
SAN LUIS OBISPO

post office box 1570
549 old mammoth rd., ste. 202
MAMMOTH LAKES, ca 93546
phone (760) 934-7588
fax (760) 934-5619
e-mail triad@thainc.com

873 north main st. suite 150
BISHOP, ca 93514
phone (760) 873-4273
fax (760) 873-8024
e-mail bishop@thainc.com

777 woodside rd., suite a
REDWOOD CITY, ca 94061
phone (650) 366-2216
fax (650) 366-0298
e-mail rc@thainc.com

555 chorro st. suite a
SAN LUIS OBISPO, ca 93405
phone (805) 544-8908
fax (805) 544-8932
e-mail slo@thainc.com

Copyright (C) 2014 by Triad/Holmes Associates.

All Rights Reserved. This Document is Intended Only for the Project Specified in the Title Block. Any Reproduction of this Document or Portions of this Document, Without the Expressed Written Consent of Triad/Holmes is Prohibited.

PREPARED & SUBMITTED BY:

REGISTERED PROFESSIONAL ENGINEER
MATTHEW S. SCHOBER
NO. C 70489
EXP. 9/30/14
CIVIL
STATE OF CALIFORNIA

DATE: 07/18/2014

JUNE LAKE
STREETS REHABILITATION PROJECT
DREAM MOUNTAIN DRIVE

DATE	JULY 18, 2014
SCALE	AS SHOWN
DRAWN	JSP/TT
JOB NO.	01.4027
SHEET	30
OF	39 SHEETS

K:\01 Mammoth\4027June Lake Streets\CAD\IMPROVEMENT PLANS\4027 DREAM MTN.dwg Aug 07,2014 - 2:36pm, sfuller

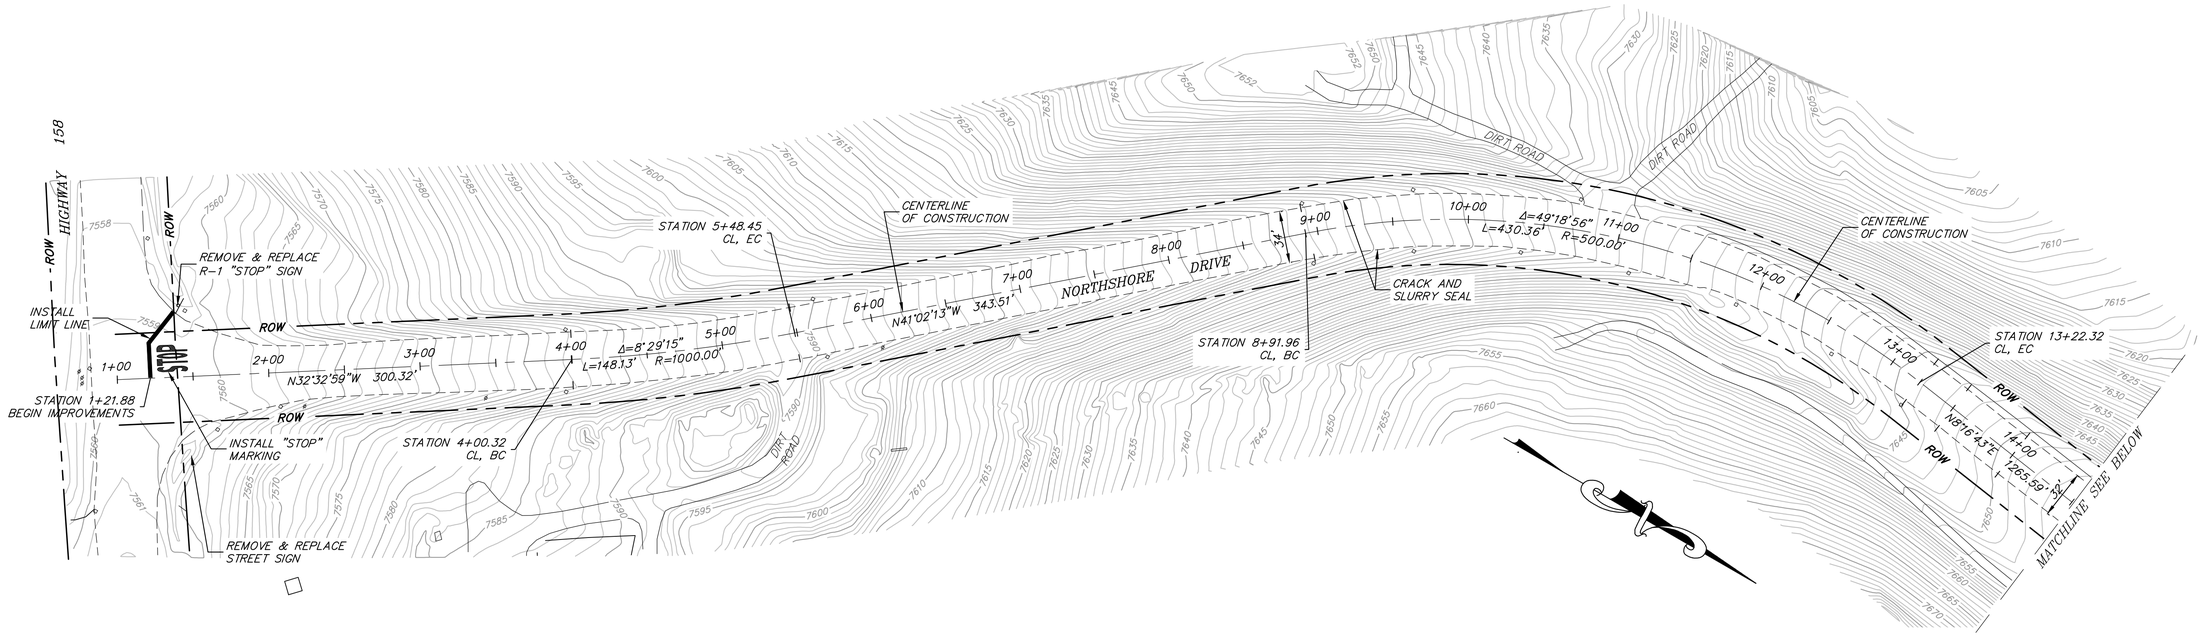

triad/holmes assoc.
civil engineering
land surveying

MAMMOTH LAKES
BISHOP
REDWOOD CITY
SAN LUIS OBISPO

post office box 1570
549 old mammoth rd., ste. 202
MAMMOTH LAKES, ca 93546
phone (760) 934-7588
fax (760) 934-5619
e-mail triad@thainc.com

873 north main st. suite 150
BISHOP, ca 93514
phone (760) 873-4273
fax (760) 873-8024
e-mail bishop@thainc.com

777 woodside rd. suite a
REDWOOD CITY, ca 94061
phone (650) 366-0216
fax (650) 366-0298
e-mail sf@thainc.com

555 chorro st. suite a
SAN LUIS OBISPO, ca 93405
phone (805) 544-8908
fax (805) 544-8932
e-mail slo@thainc.com

Copyright (C) 2014 by Triad/Holmes Associates.

All Rights Reserved. This Document is Intended Only for Use on the Project Specified in the Title Block. Any Reproduction of this Document or Portions of this Document, Without the Expressed Written Consent of Triad/Holmes is Prohibited.

PREPARED & SUBMITTED BY:

REGISTERED PROFESSIONAL ENGINEER
MATTHEW S. SCHOBER
NO. C 70489
EXP. 9/30/14
CIVIL
STATE OF CALIFORNIA

DATE: 07/18/2014

JUNE LAKE
STREETS REHABILITATION PROJECT
NORTHSHORE DRIVE

DATE	JULY 18, 2014
SCALE	AS SHOWN
DRAWN	JSP/TT
JOB NO.	01.4027
SHEET	31
OF	39 SHEETS

K:\01 Mammoth\4027June Lake Streets\CAD\IMPROVEMENT PLANS\4027 NORTH SHORE DRIVE.dwg Jul 17,2014 - 11:44am, jpfeiler

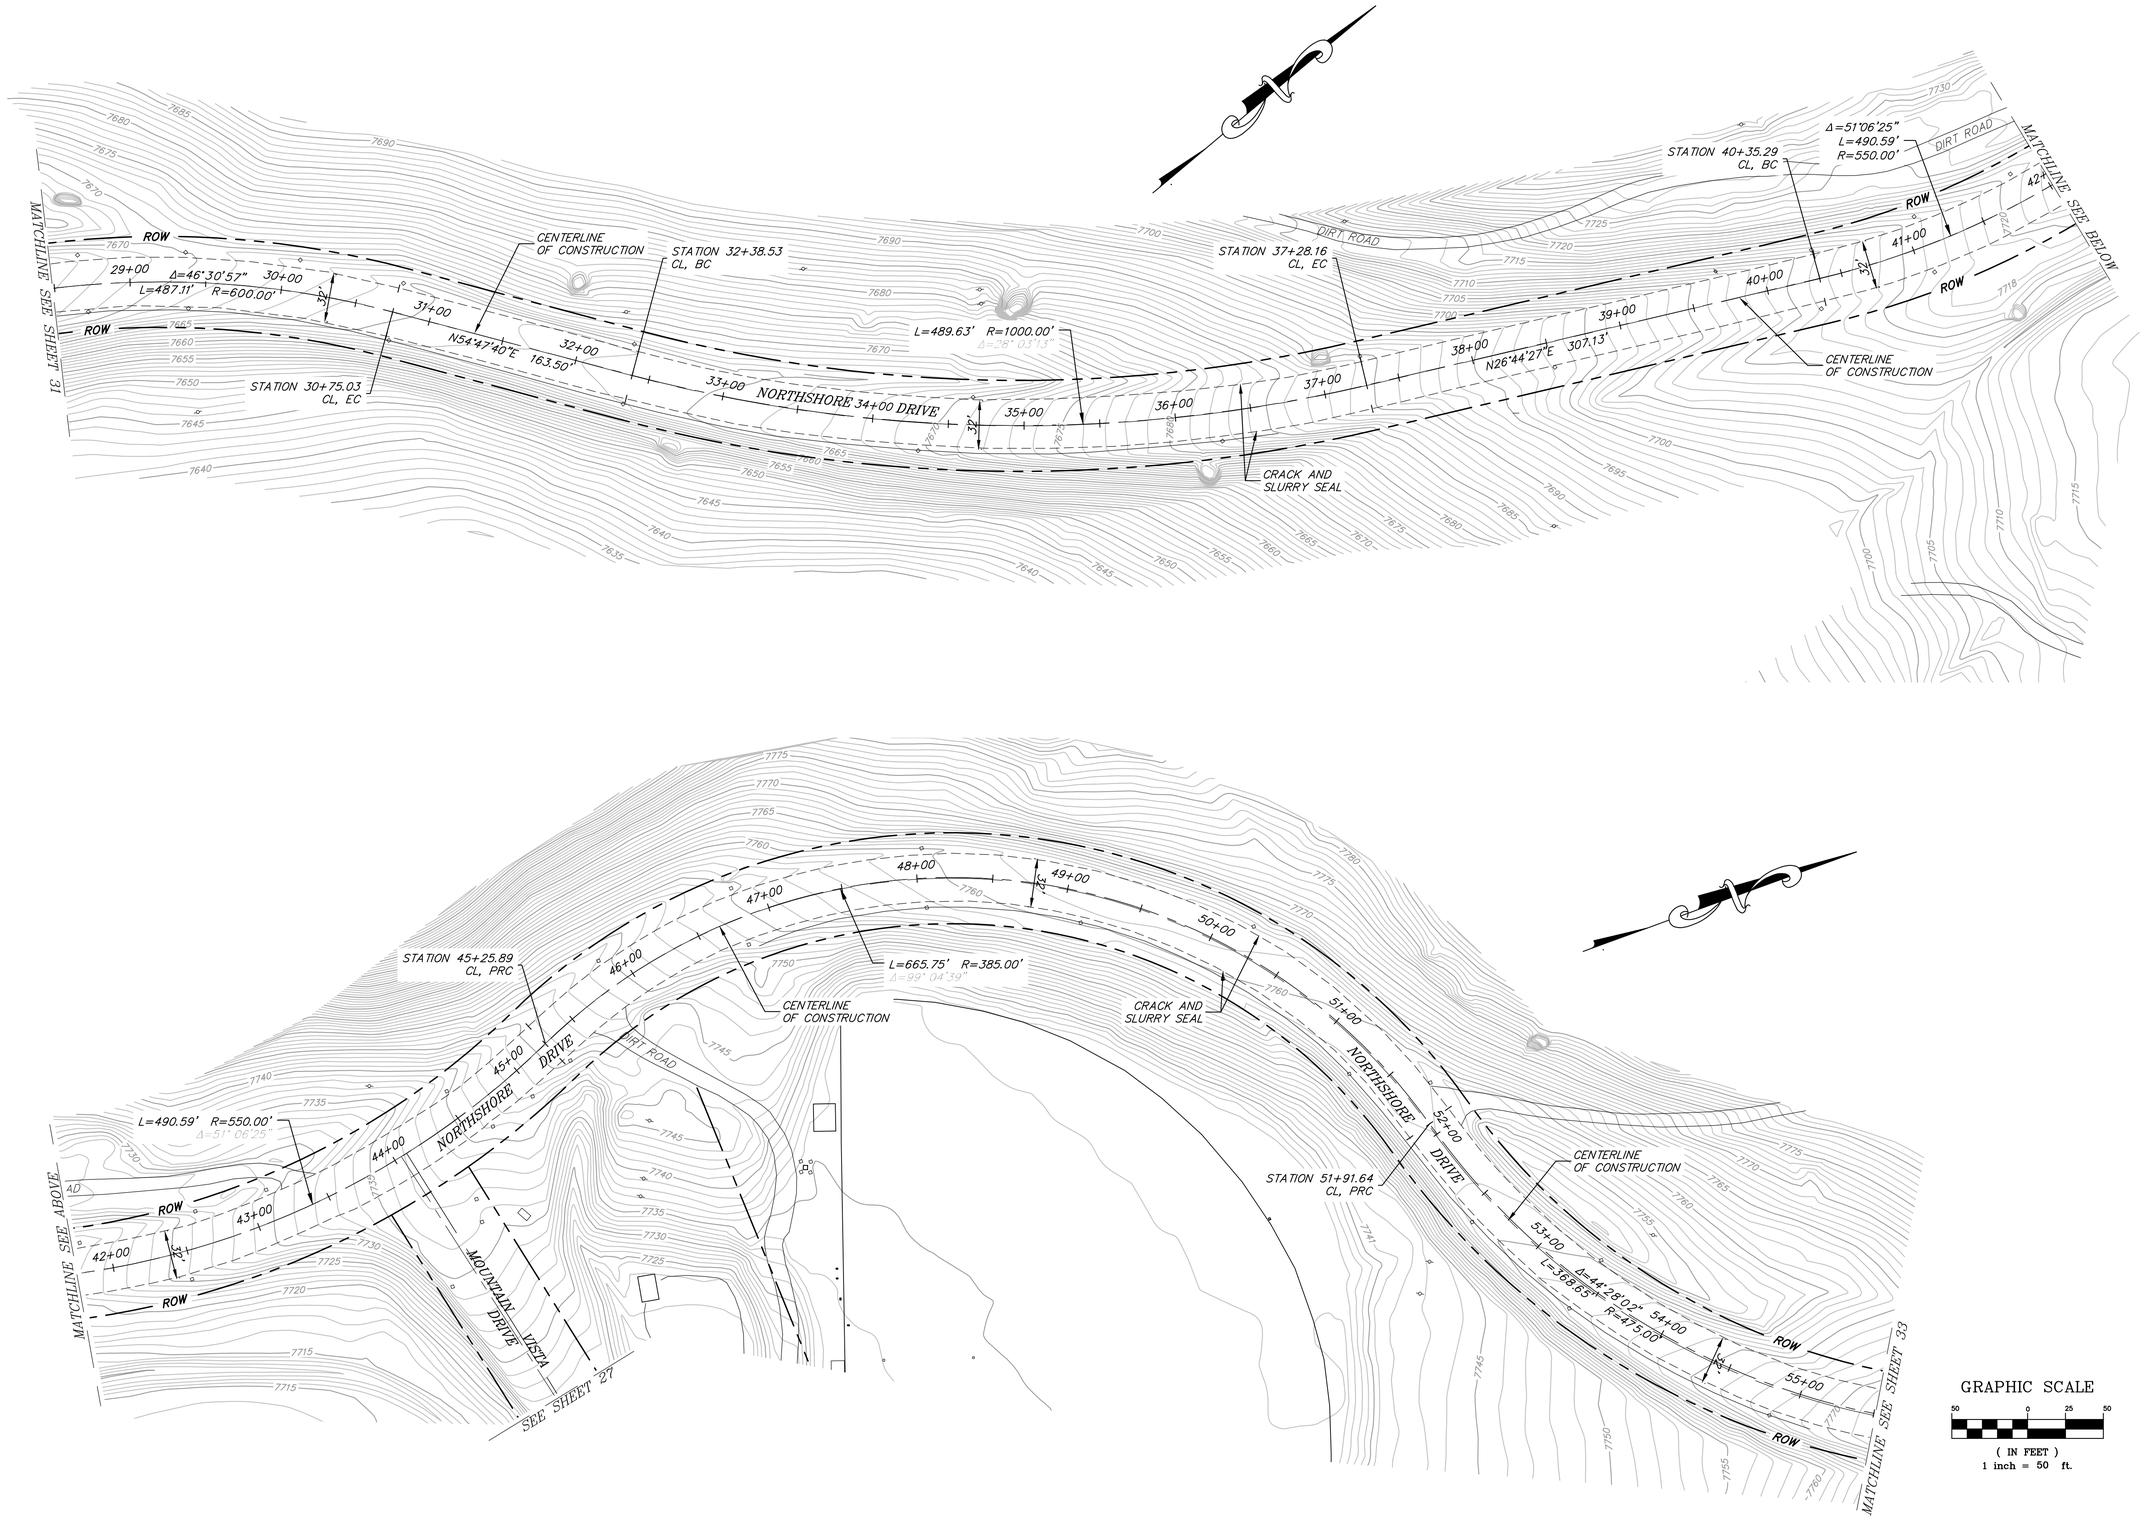

GRAPHIC SCALE

50 0 25 50

(IN FEET)
1 inch = 50 ft.

triad/holmes assoc.
civil engineering
land surveying

MAMMOTH LAKES
BISHOP
REDWOOD CITY
SAN LUIS OBISPO

post office box 1570
549 old mammoth rd., ste 202
MAMMOTH LAKES, ca 93546
phone (760) 934-7588
fax (760) 934-5619
e-mail triad@thalinc.com

873 north main st. suite 150
BISHOP, ca 93514
phone (760) 873-4273
fax (760) 873-8024
e-mail bishop@thalinc.com

777 woodside rd., suite a
REDWOOD CITY, ca 94061
phone (650) 366-0216
fax (650) 366-0298
e-mail sf@thalinc.com

555 chorro st. suite a
SAN LUIS OBISPO, ca 93405
phone (805) 544-8905
fax (805) 544-8932
e-mail slo@thalinc.com

Copyright (C) 2014 by Triad/Holmes Associates.

All Rights Reserved. This Document is Intended Only for the Project Specified in the Title Block. Any Reproduction of this Document or Portions of this Document, Without the Expressed Written Consent of Triad/Holmes is Prohibited.

PREPARED & SUBMITTED BY:

REGISTERED PROFESSIONAL ENGINEER
MATTHEW S. SCHUBER
NO. C 70489
EXP. 9/30/14
CIVIL
STATE OF CALIFORNIA

DATE: 07/18/2014

JUNE LAKE
STREETS REHABILITATION PROJECT
NORTHSHORE DRIVE

DATE	JULY 18, 2014
SCALE	AS SHOWN
DRAWN	JSP/TT
JOB NO.	01.4027
SHEET	32
OF	39 SHEETS

K:\01 Mammoth\4027June Lake Streets\CAD\IMPROVEMENT PLANS\4027 NORTH SHORE DRIVE.dwg Jul 17,2014 - 11:45am, jkeler

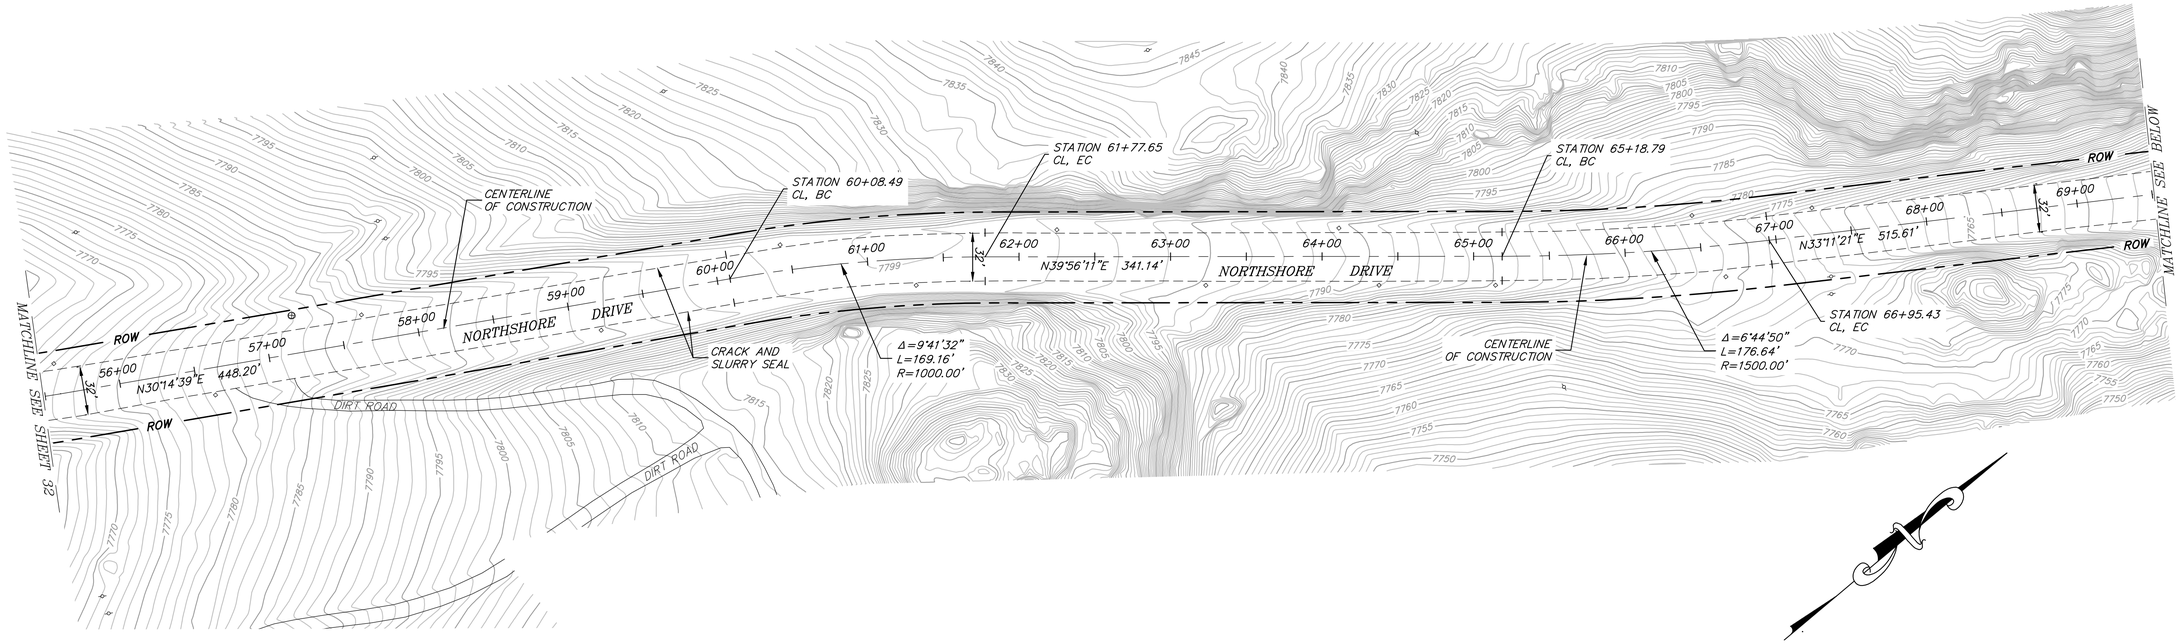

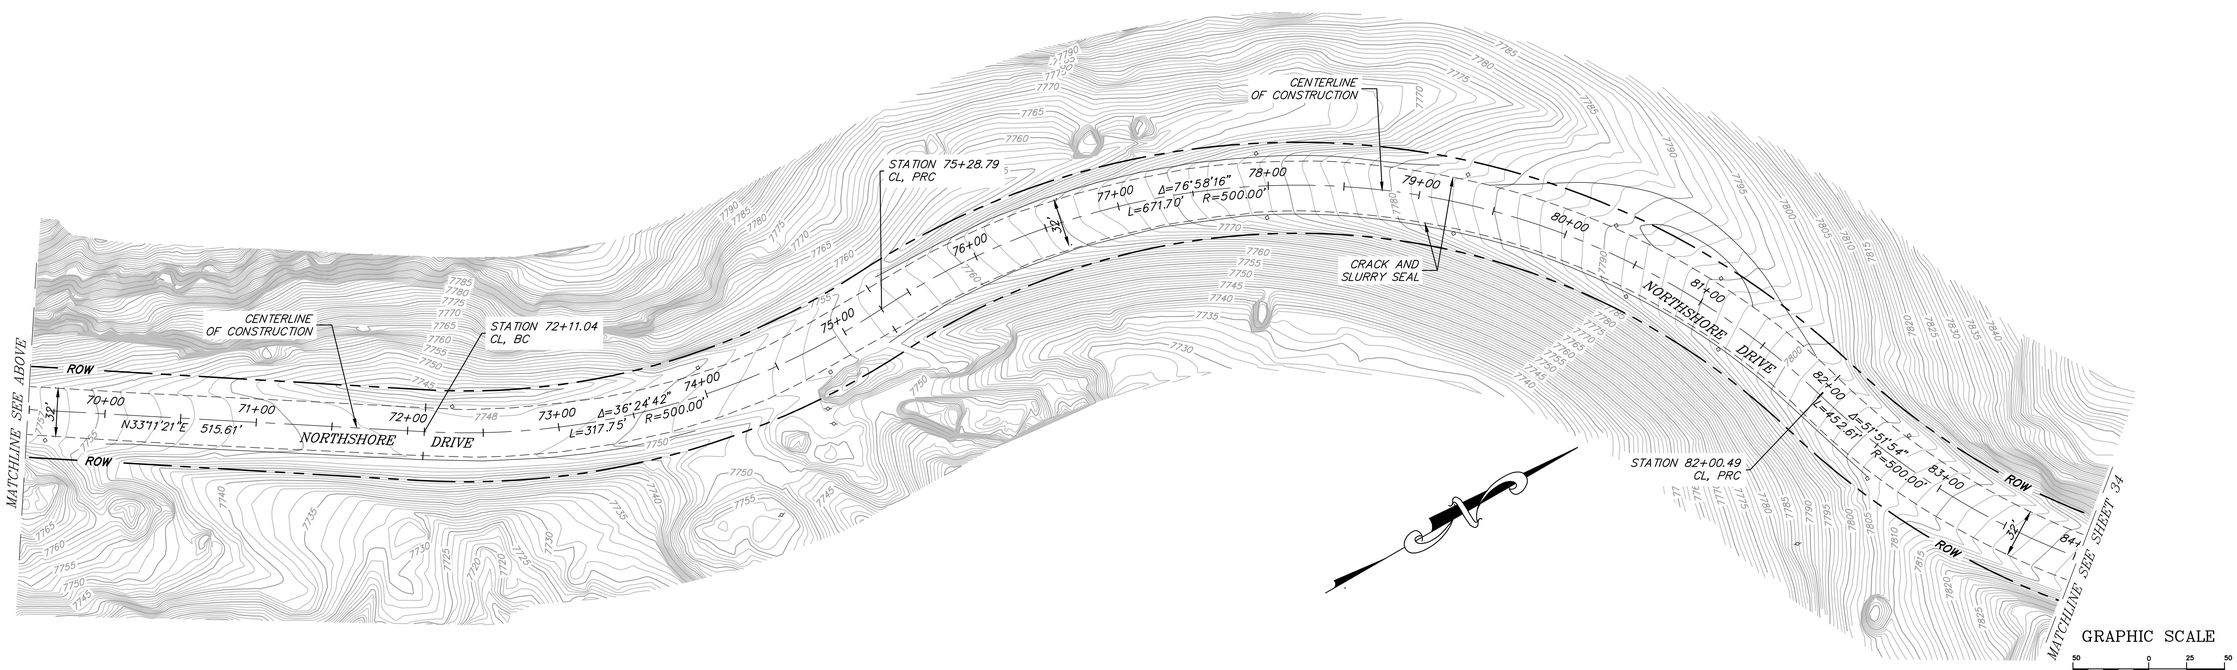

GRAPHIC SCALE

50 0 25 50

(IN FEET)
1 inch = 50 ft.

triad/holmes assoc.
civil engineering
land surveying

MAMMOTH LAKES
BISHOP
REDWOOD CITY
SAN LUIS OBISPO

post office box 1570
549 old mammoth rd., ste 202
MAMMOTH LAKES, ca 93546
phone (760) 934-7588
fax (760) 934-5619
e-mail triad@thainc.com

873 north main st. suite 150
BISHOP, ca 93514
phone (760) 873-4273
fax (760) 873-8024
e-mail bishop@thainc.com

777 woodside rd., suite a
REDWOOD CITY, ca 94061
phone (650) 366-0216
fax (650) 366-0298
e-mail sb@thainc.com

555 chorro st. suite a
SAN LUIS OBISPO, ca 93405
phone (805) 544-8908
fax (805) 544-8932
e-mail slo@thainc.com

Copyright (C) 2014 by Triad/Holmes Associates.

All Rights Reserved. This Document is Intended Only for the Purpose Designated Specified in the Title Block. Any Reproduction of this Document or Portions of this Document, Without the Expressed Written Consent of Triad/Holmes is Prohibited.

PREPARED & SUBMITTED BY:

REGISTERED PROFESSIONAL ENGINEER
MATTHEW S. SCHOBER
NO. C 70489
EXP. 9/30/14
CIVIL
STATE OF CALIFORNIA

DATE: 07/18/2014

JUNE LAKE
STREETS REHABILITATION PROJECT
NORTHSHORE DRIVE

DATE	JULY 18, 2014
SCALE	AS SHOWN
DRAWN	JSP/TT
JOB NO.	01.4027
SHEET	33
OF	39 SHEETS

K:\01 Mammoth\4027June Lake Streets\CAD\IMPROVEMENT PLANS\4027 NORTH SHORE DRIVE.dwg Jul 17,2014 - 11:46pm, jpieler

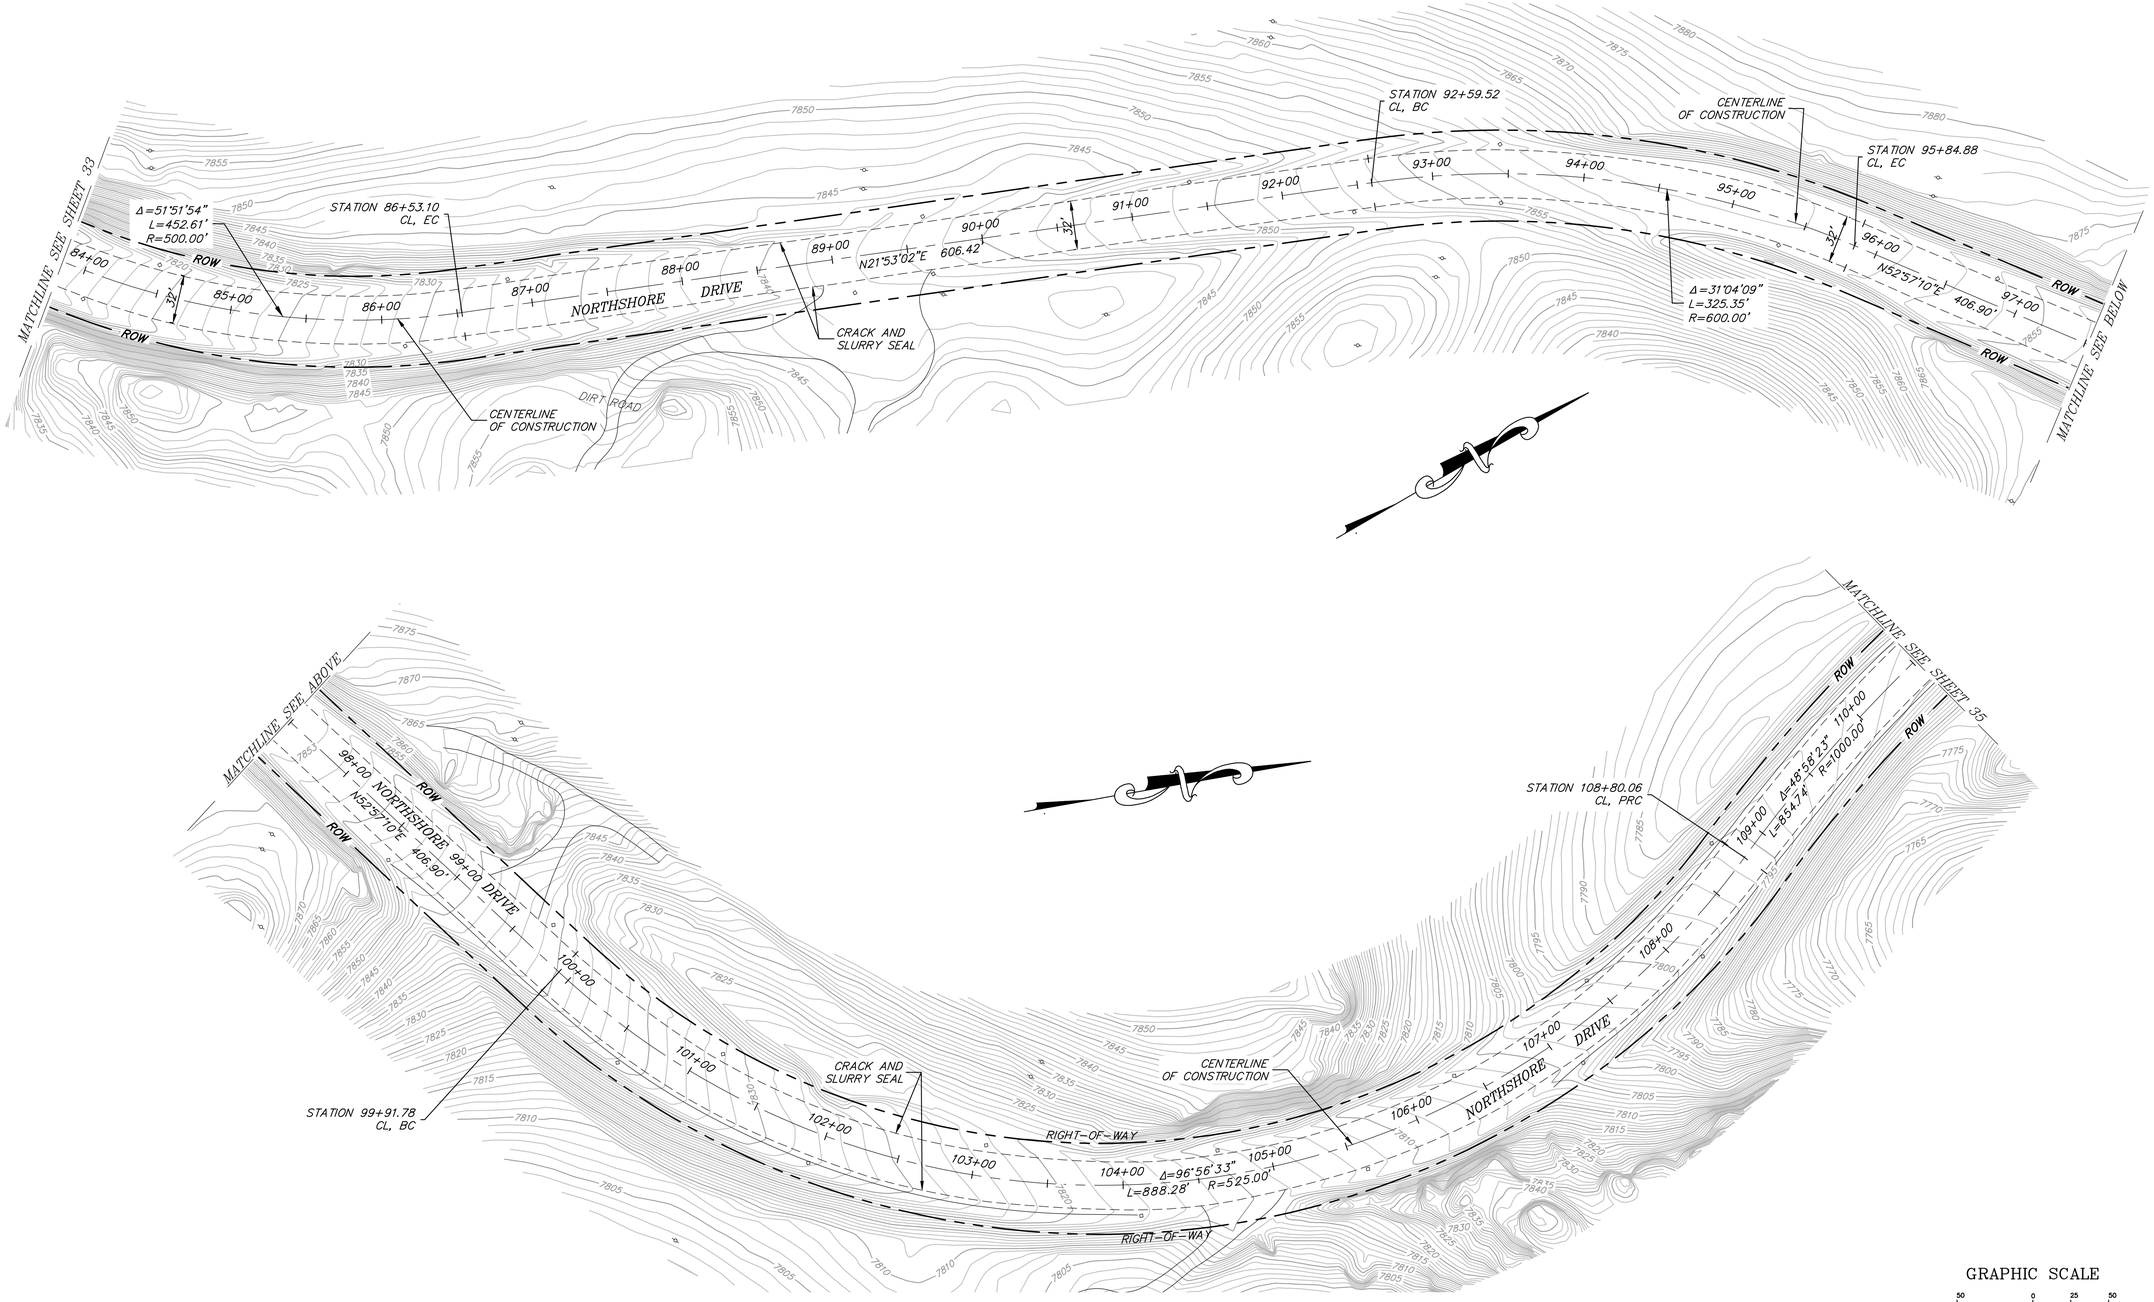

GRAPHIC SCALE

50 0 25 50

(IN FEET)
1 inch = 50 ft.

triad/holmes assoc.
civil engineering
land surveying

MAMMOTH LAKES
BISHOP
REDWOOD CITY
SAN LUIS OBISPO

post office box 1570
549 old mammoth rd., ste 202
MAMMOTH LAKES, ca 93546
phone (760) 934-7588
fax (760) 934-5619
e-mail triad@thalinc.com

873 north main st. suite 150
BISHOP, ca 93514
phone (760) 873-4273
fax (760) 873-8024
e-mail bishop@thalinc.com

777 woodside rd. suite a
REDWOOD CITY, ca 94061
phone (650) 366-0216
fax (650) 366-0298
e-mail rc@thalinc.com

555 chorro st. suite a
SAN LUIS OBISPO, ca 93405
phone (805) 544-8908
fax (805) 544-8932
e-mail slo@thalinc.com

Copyright (C) 2014 by Triad/Holmes Associates.

All Rights Reserved. This Document is Intended Only for the Project Specified in the Title Block. Any Reproduction of this Document or Portions of this Document, Without the Expressed Written Consent of Triad/Holmes is Prohibited.

PREPARED & SUBMITTED BY:

REGISTERED PROFESSIONAL ENGINEER
MATTHEW S. SCHOBER
NO. C 70489
EXP. 9/30/14
CIVIL
STATE OF CALIFORNIA

DATE: 07/18/2014

JUNE LAKE
STREETS REHABILITATION PROJECT
NORTHSHORE DRIVE

DATE	JULY 18, 2014
SCALE	AS SHOWN
DRAWN	JSP/TT
JOB NO.	01.4027
SHEET	34
OF	39 SHEETS

K:\01 Mammoth\4027June Lake Streets\CAD\IMPROVEMENT PLANS\4027 NORTH SHORE DRIVE.dwg Jul 17,2014 - 11:47am, jpfeifer

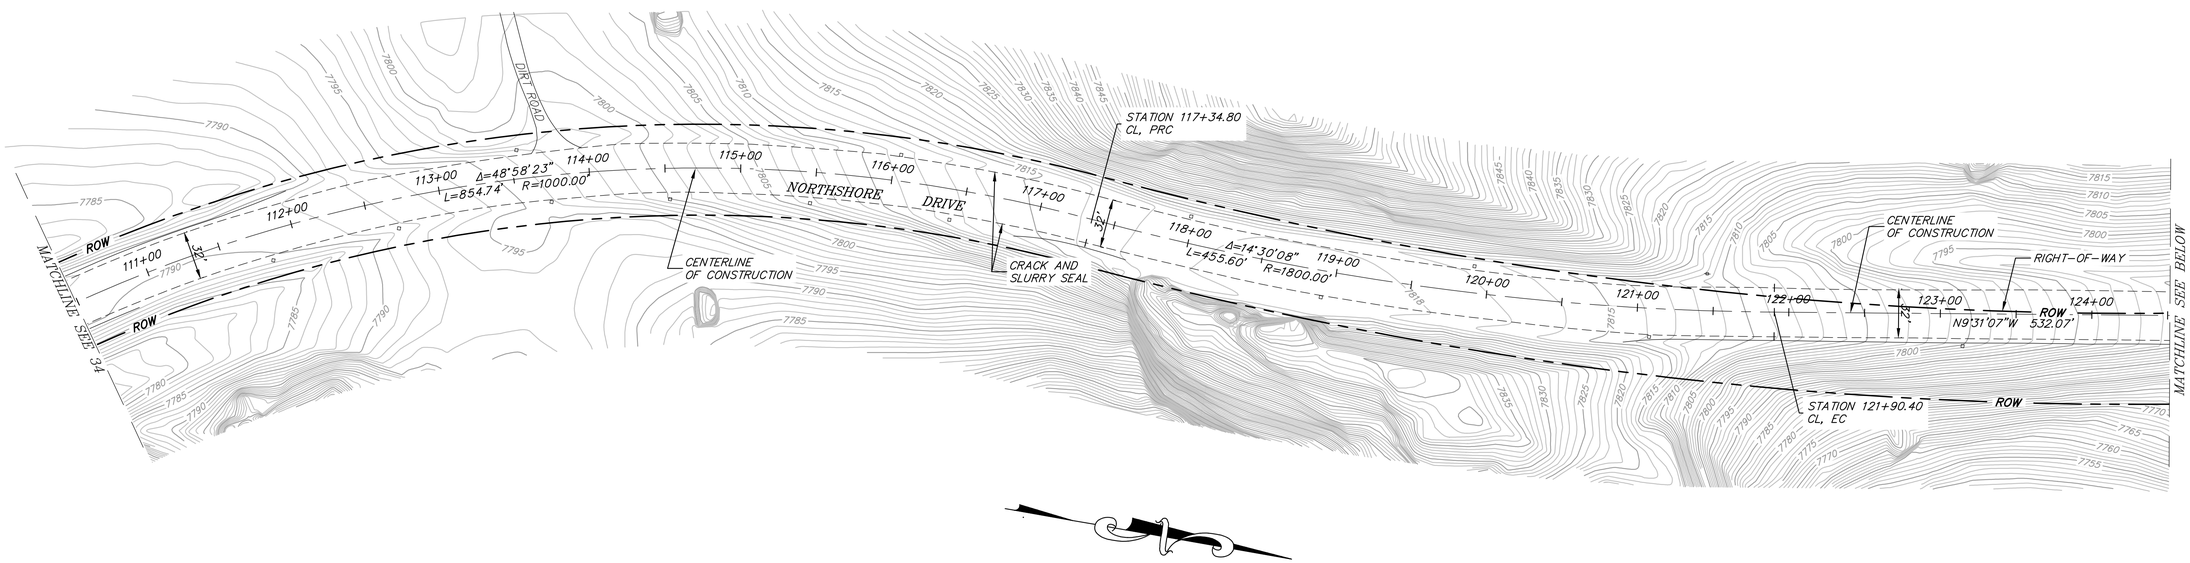

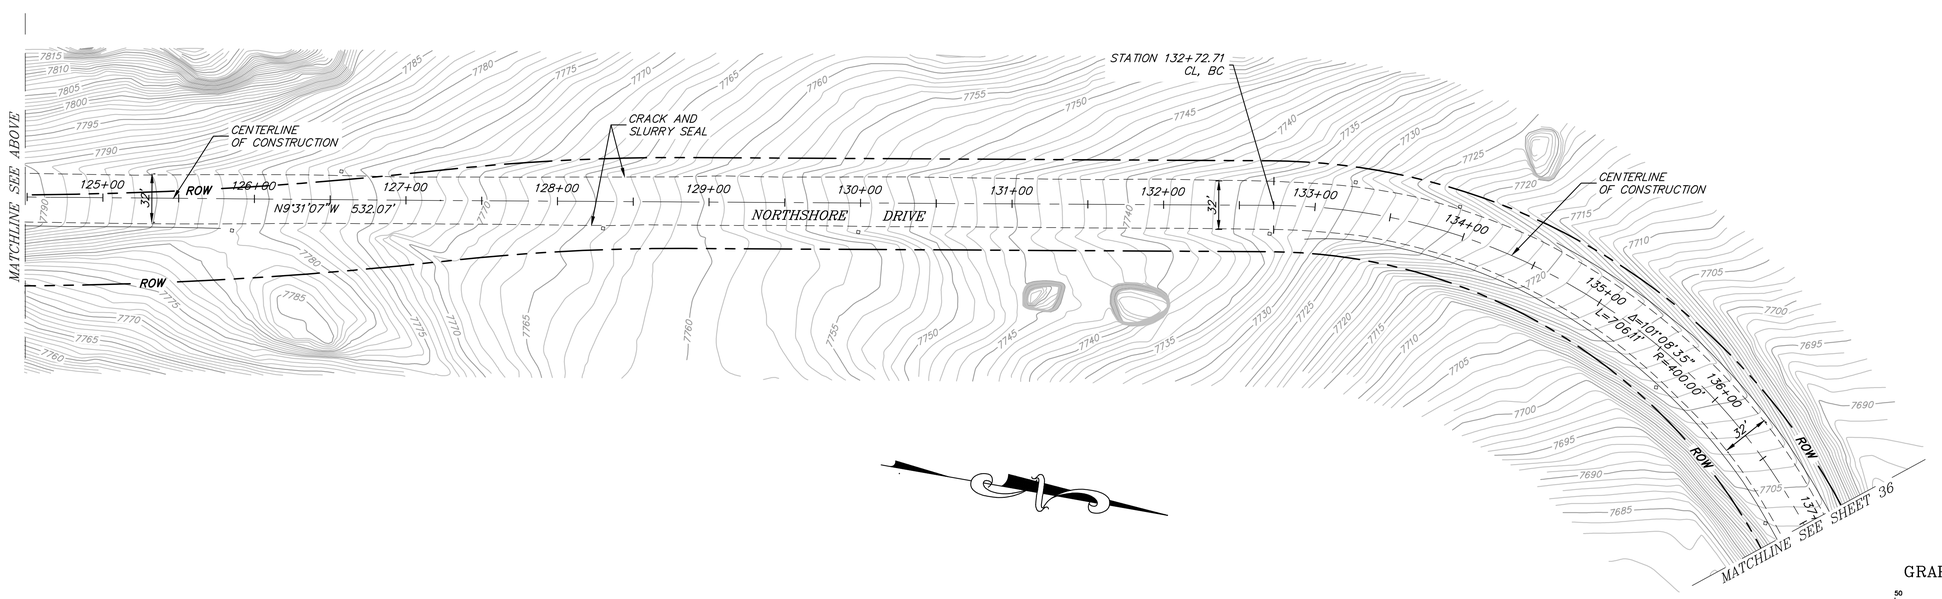

GRAPHIC SCALE

50 0 25 50

(IN FEET)
1 inch = 50 ft.

triad/holmes assoc.
civil engineering
land surveying

MAMMOTH LAKES
BISHOP
REDWOOD CITY
SAN LUIS OBISPO

post office box 1570
549 old mammoth rd., ste. 202
MAMMOTH LAKES, ca 93546
phone (760) 934-7588
fax (760) 934-5619
e-mail triad@thalinc.com

873 north main st. suite 150
BISHOP, ca 93514
phone (760) 873-4273
fax (760) 873-8024
e-mail bishop@thalinc.com

777 woodside rd., suite a
REDWOOD CITY, ca 94061
phone (650) 366-0216
fax (650) 366-0298
e-mail sf@thalinc.com

555 charro st. suite a
SAN LUIS OBISPO, ca 93405
phone (805) 544-8908
fax (805) 544-8932
e-mail slo@thalinc.com

Copyright (C) 2014 by Triad/Holmes Associates.

All Rights Reserved. This Document is Intended Only Specified in the Title Block. Any Reproduction of this Document or Portions of this Document, Without the Expressed Written Consent of Triad/Holmes is Prohibited.

PREPARED & SUBMITTED BY:

REGISTERED PROFESSIONAL ENGINEER
MATTHEW S. SCHOBER
NO. C 70489
EXP. 9/30/14
CIVIL
STATE OF CALIFORNIA

DATE: 07/18/2014

JUNE LAKE
STREETS REHABILITATION PROJECT
NORTHSHORE DRIVE

DATE	JULY 18, 2014
SCALE	AS SHOWN
DRAWN	JSP/TT
JOB NO.	01.4027
SHEET	35
OF	39 SHEETS

K:\01 Mammoth\4027June Lake Streets\CAD\IMPROVEMENT PLANS\4027 NORTH SHORE DRIVE.dwg Jul 17,2014 - 11:47pm, jkeller

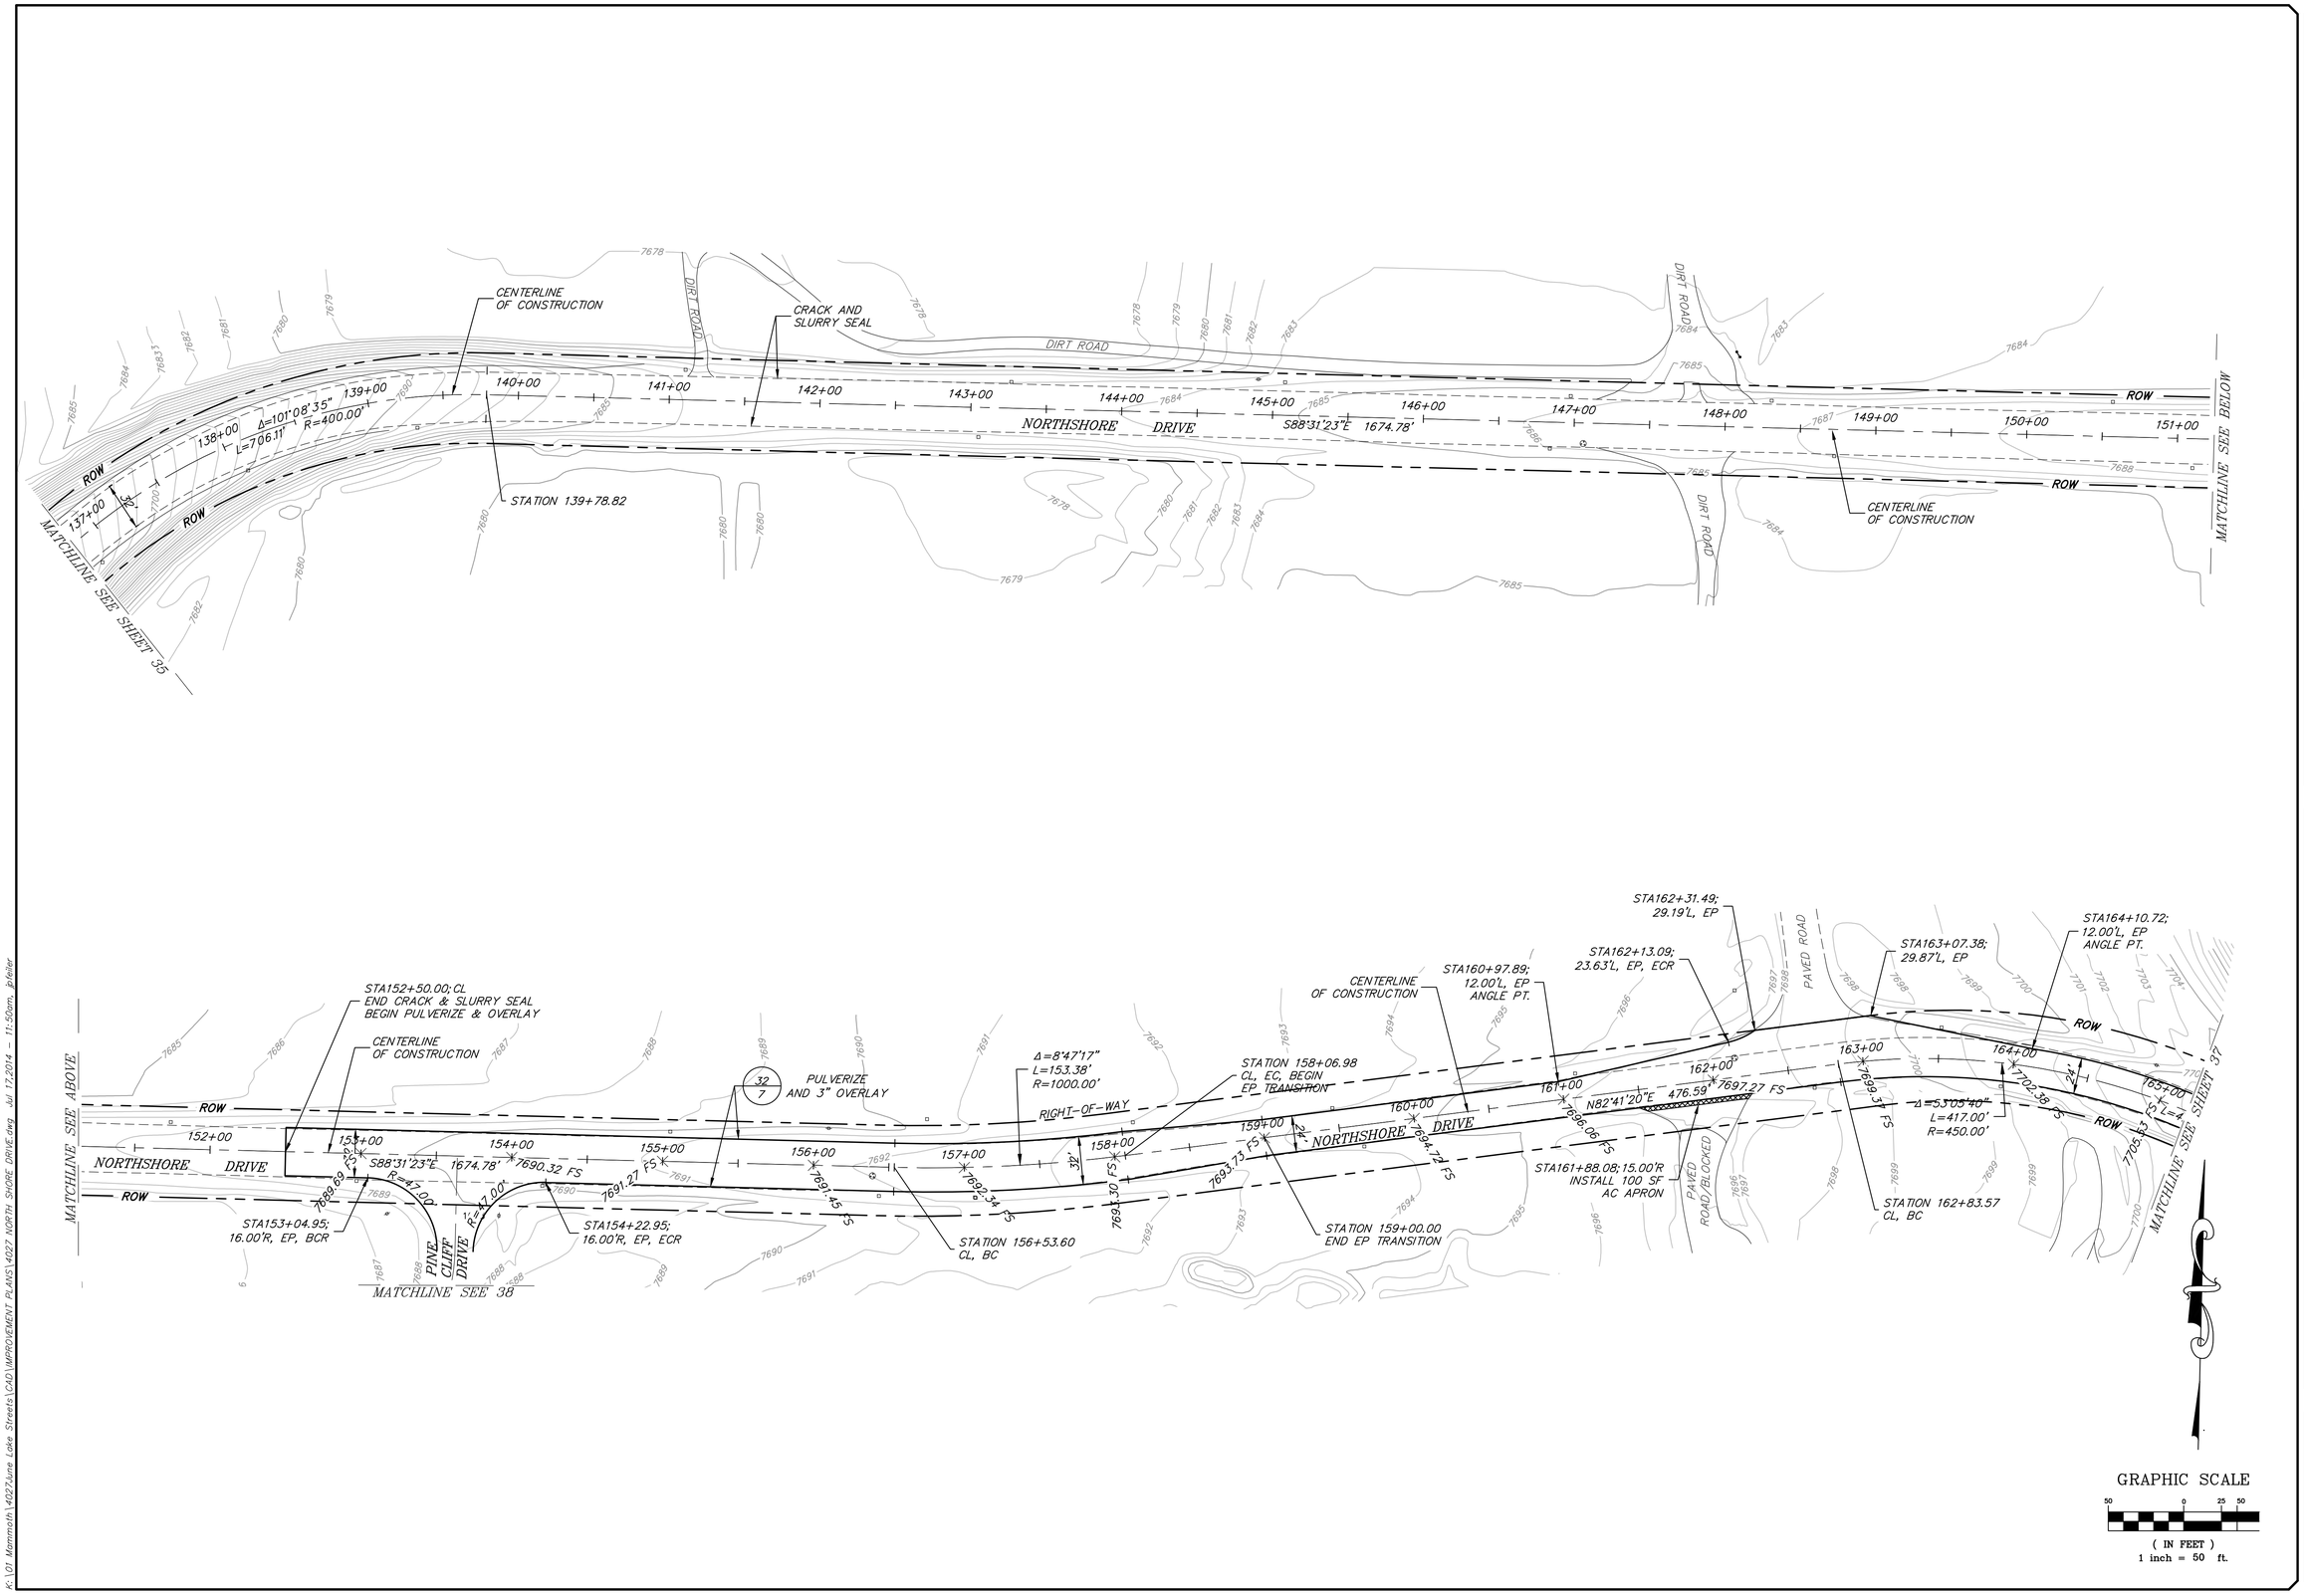

triad/holmes assoc.
civil engineering
land surveying

MAMMOTH LAKES
BISHOP
REDWOOD CITY
SAN LUIS OBISPO

post office box 1570
549 old mammoth rd., ste. 202
MAMMOTH LAKES, ca 93546
phone (760) 934-7588
fax (760) 934-5619
e-mail triad@thalinc.com

873 north main st. suite 150
BISHOP, ca 93514
phone (760) 873-4273
fax (760) 873-8524
e-mail bishop@thalinc.com

777 woodside rd. suite a
REDWOOD CITY, ca 94061
phone (650) 366-0216
fax (650) 366-0298
e-mail sf@thalinc.com

555 charro st. suite a
SAN LUIS OBISPO, ca 93405
phone (805) 544-8908
fax (805) 544-8932
e-mail slo@thalinc.com

Copyright (C) 2014 by Triad/Holmes Associates.

All Rights Reserved. This Document is Intended Only for the Project Specified in the Title Block. Any Reproduction of this Document or Portions of this Document, Without the Expressed Written Consent of Triad/Holmes is Prohibited.

PREPARED & SUBMITTED BY:

REGISTERED PROFESSIONAL ENGINEER
MATTHEW S. SCHOBER
NO. C 70489
EXP. 9/30/14
CIVIL
STATE OF CALIFORNIA

DATE: 07/18/2014

JUNE LAKE
STREETS REHABILITATION PROJECT
NORTHSHORE DRIVE

DATE	JULY 18, 2014
SCALE	AS SHOWN
DRAWN	JSP/TT
JOB NO.	01.4027
SHEET	36
OF	39 SHEETS

K:\01 Mammoth\4027June Lake Streets\CAD\IMPROVEMENT PLANS\4027 NORTH SHORE DRIVE.dwg Jul 17,2014 - 11:50am, jkeller

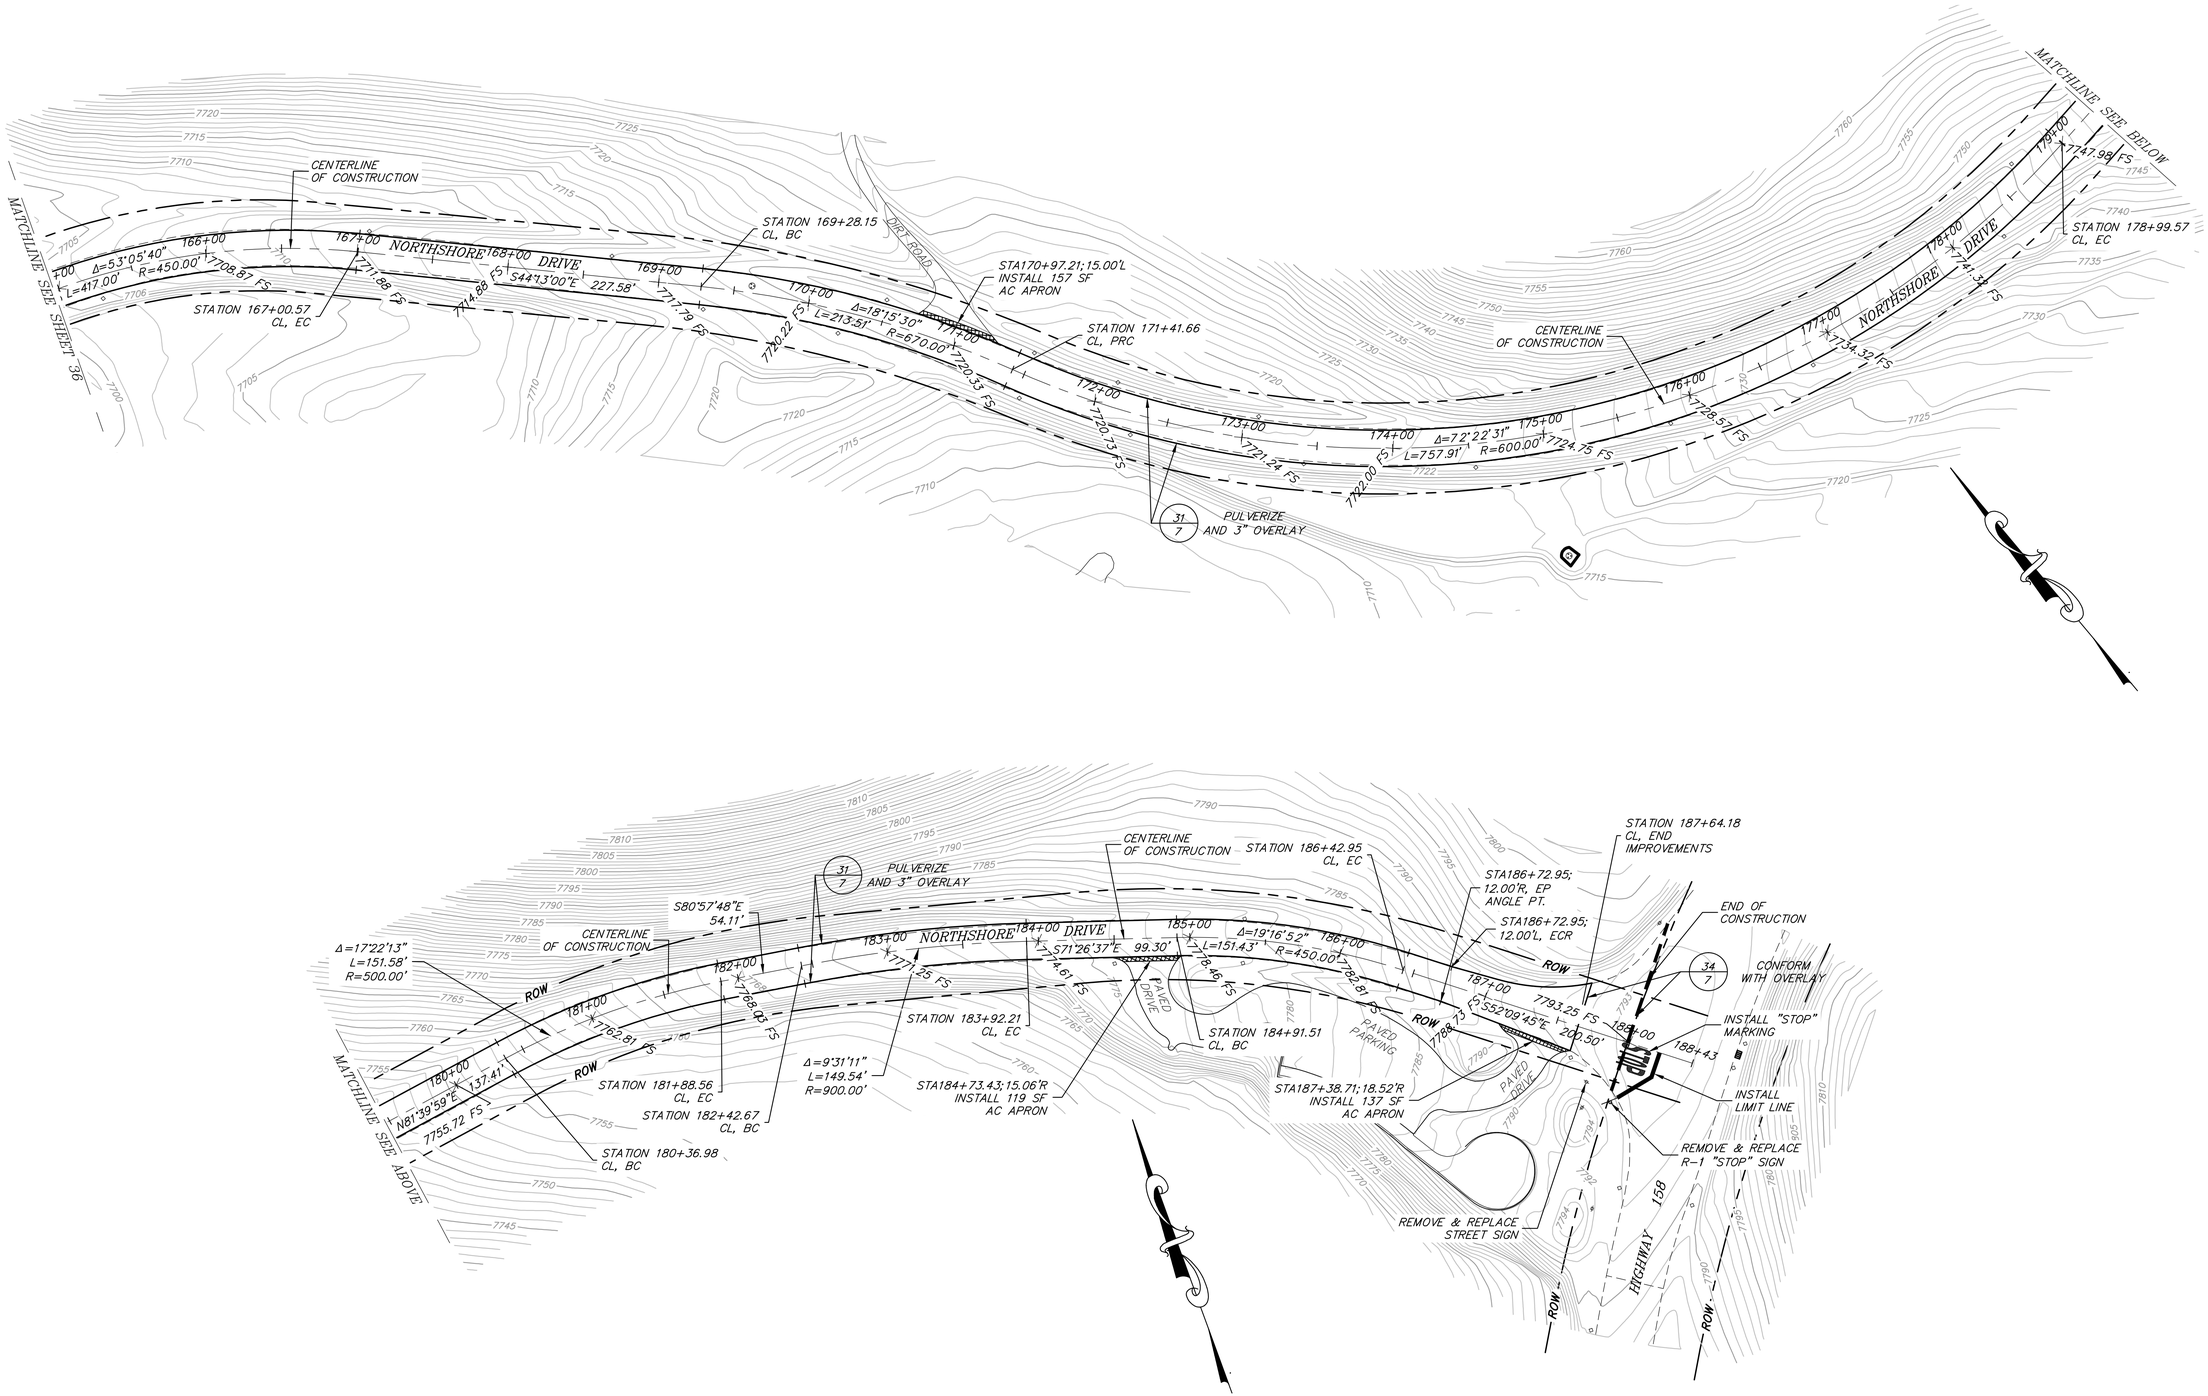

GRAPHIC SCALE

50 0 25 50

(IN FEET)
1 inch = 50 ft.

triad/holmes assoc.
civil engineering
land surveying

MAMMOTH LAKES
BISHOP
REDWOOD CITY
SAN LUIS OBISPO

post office box 1570
549 old mammoth rd., ste. 202
MAMMOTH LAKES, ca 93546
phone (760) 934-7588
fax (760) 934-5619
e-mail triad@thainc.com

873 north main st. suite 150
BISHOP, ca 93514
phone (760) 873-4273
fax (760) 873-8024
e-mail bishop@thainc.com

777 woodside rd., suite a
REDWOOD CITY, ca 94061
phone (650) 366-0216
fax (650) 366-0298
e-mail rc@thainc.com

555 chorro st. suite a
SAN LUIS OBISPO, ca 93405
phone (805) 544-8908
fax (805) 544-8932
e-mail slo@thainc.com

Copyright (C) 2014 by Triad/Holmes Associates.

All Rights Reserved. This Document is Intended Only for the Project Specified in the Title Block. Any Reproduction of this Document or Portions of this Document, Without the Expressed Written Consent of Triad/Holmes is Prohibited.

PREPARED & SUBMITTED BY:

REGISTERED PROFESSIONAL ENGINEER
MATTHEW S. SCHOBER
NO. C 70489
EXP. 9/30/14
CIVIL
STATE OF CALIFORNIA

DATE: 07/18/2014

JUNE LAKE
STREETS REHABILITATION PROJECT
NORTHSHORE DRIVE

DATE	JULY 18, 2014
SCALE	AS SHOWN
DRAWN	JSP/TT
JOB NO.	01.4027
SHEET	37
OF	39 SHEETS

K:\01 Mammoth\4027June Lake Streets\CAD\IMPROVEMENT PLANS\4027 NORTH SHORE DRIVE.dwg Jul 17,2014 - 11:51am, jkeler

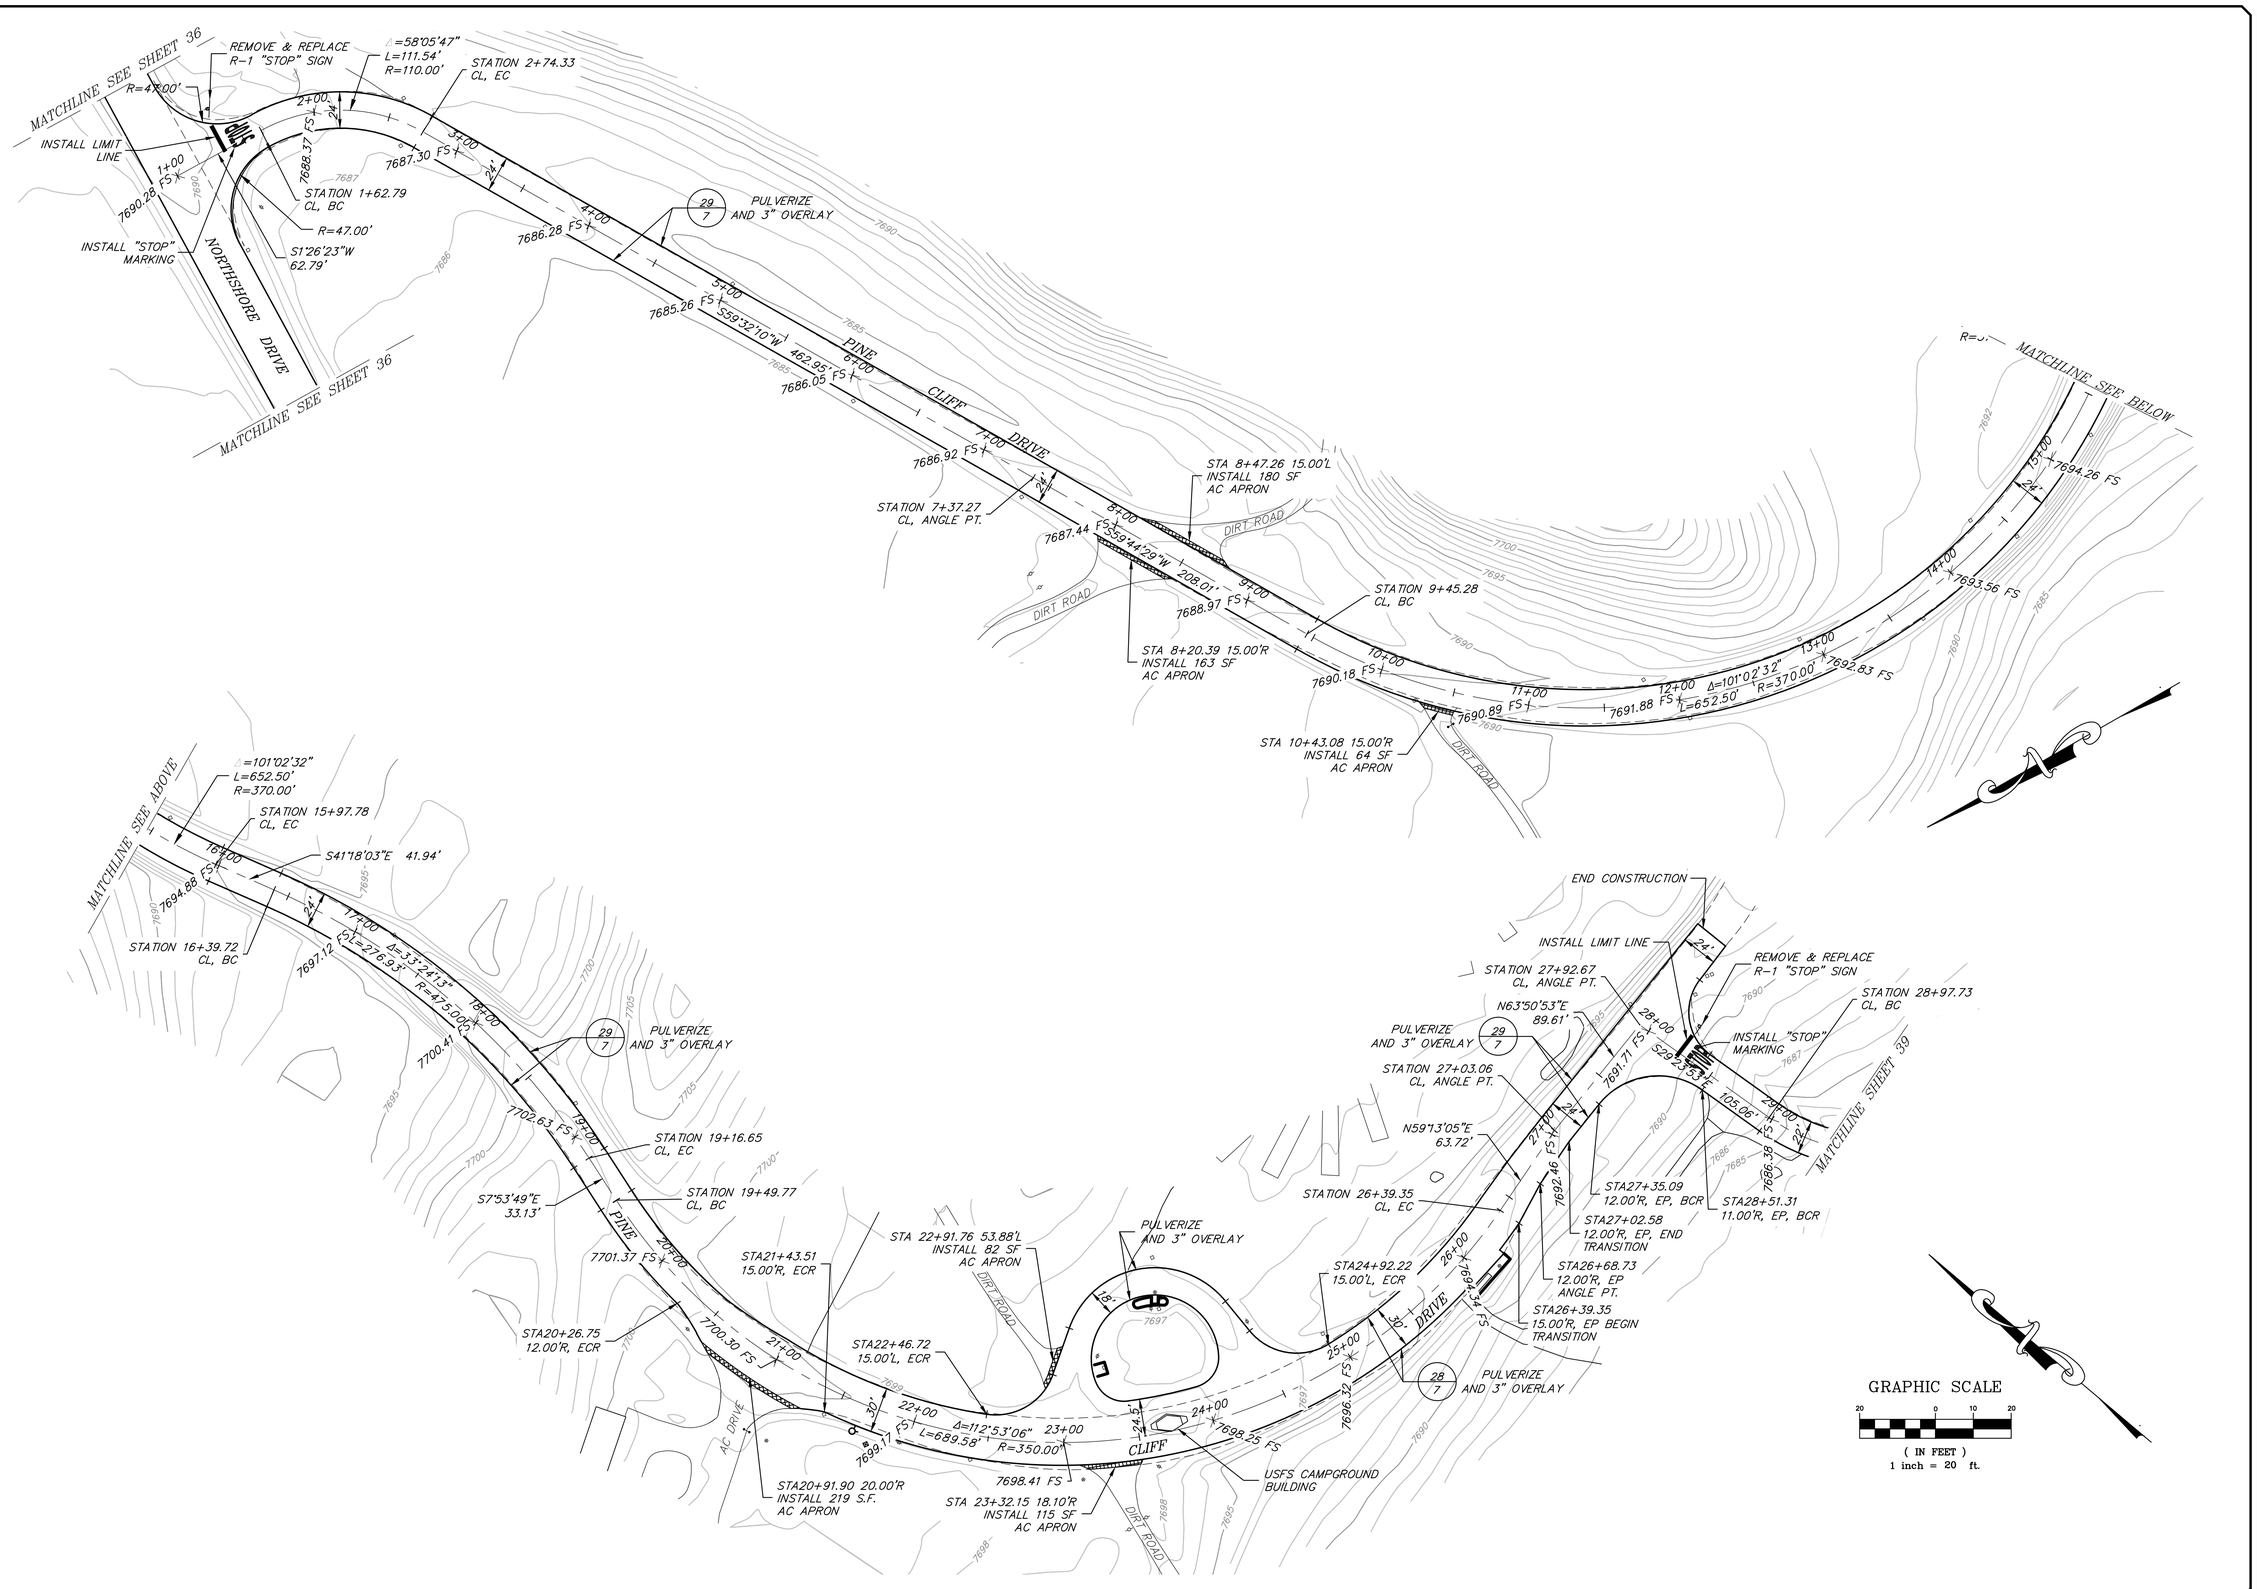

triad/holmes assoc.
civil engineering
land surveying

MAMMOTH LAKES
BISHOP
REDWOOD CITY
SAN LUIS OBISPO

post office box 1570
549 old mammoth rd., ste. 202
MAMMOTH LAKES, ca 93546
phone (760) 934-7588
fax (760) 934-5619
e-mail triad@thainc.com

873 north main st. suite 150
BISHOP, ca 93514
phone (760) 873-4273
fax (760) 873-8024
e-mail bishop@thainc.com

777 woodside rd., suite a
REDWOOD CITY, ca 94061
phone (650) 366-0216
fax (650) 366-0298
e-mail sf@thainc.com

555 charro st. suite a
SAN LUIS OBISPO, ca 93405
phone (805) 544-8908
fax (805) 544-8932
e-mail slo@thainc.com

Copyright (C) 2014 by Triad/Holmes Associates.

All Rights Reserved. This Document is Intended For'd Purpose as Specified in the Title Block. Any Reproduction of this Document or Portions of this Document, Without the Expressed Written Consent of Triad/Holmes is Prohibited.

PREPARED & SUBMITTED BY:

REGISTERED PROFESSIONAL ENGINEER
MATTHEW S. SCHOBER
NO. C 70489
EXP. 9/30/14
CIVIL
STATE OF CALIFORNIA

DATE: 07/18/2014

JUNE LAKE
STREETS REHABILITATION PROJECT
PINE CLIFF ROAD

DATE	JULY 18, 2014
SCALE	AS SHOWN
DRAWN	JSP/TT
JOB NO.	01.4027
SHEET	38 OF 39 SHEETS

K:\01 Mammoth\4027June Lake Streets\CAD\IMPROVEMENT PLANS\4027 PINE CLIFF.dwg Jul 17,2014 - 11:55am, jpfeiler

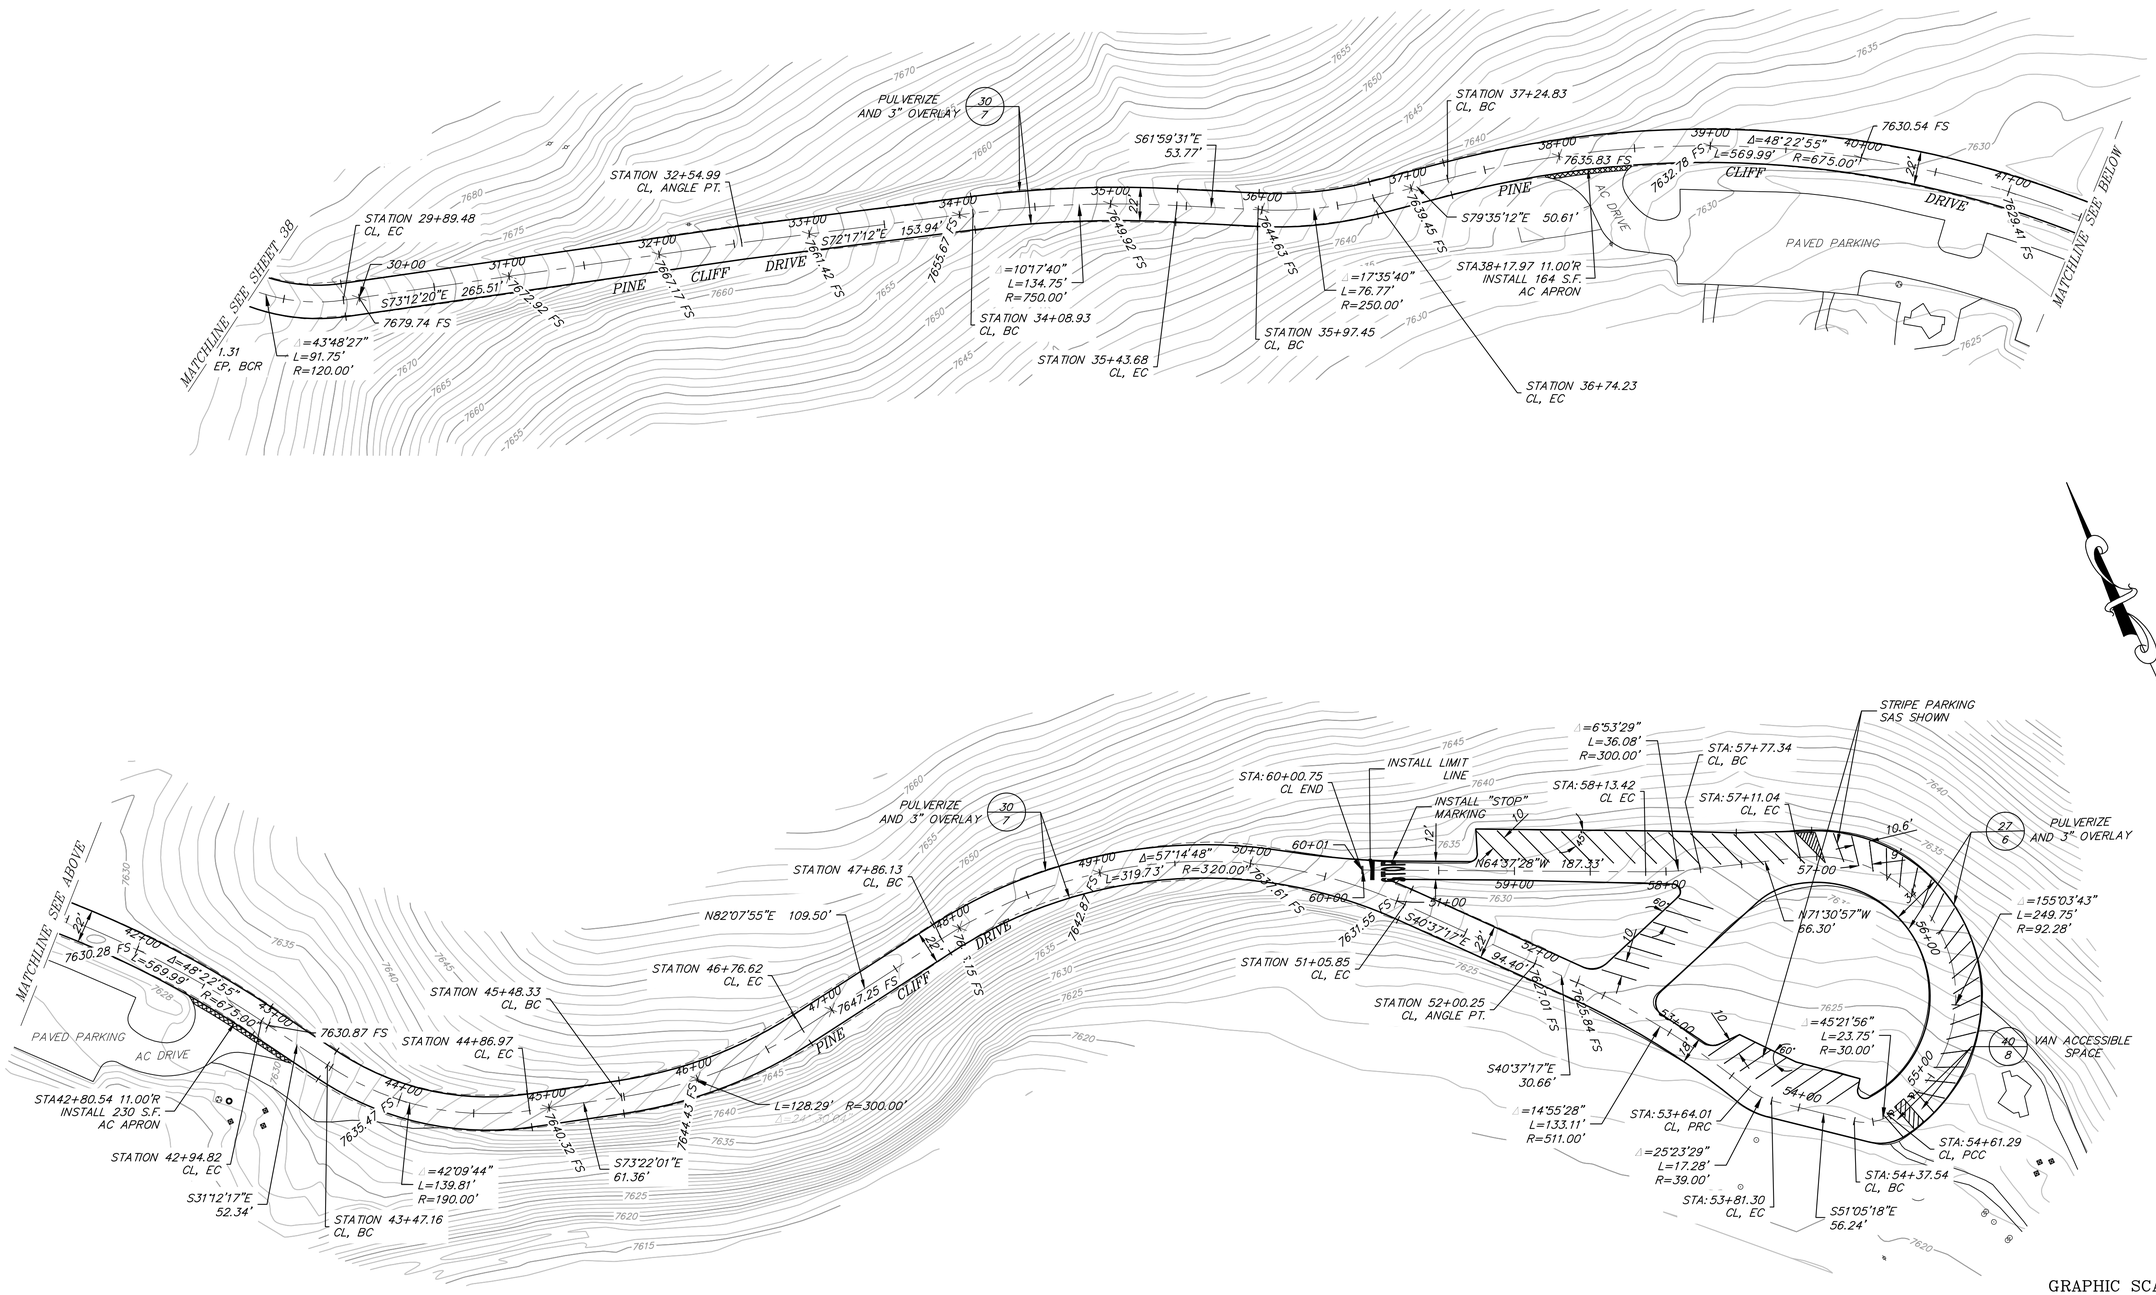

GRAPHIC SCALE

20 0 10 20

(IN FEET)
1 inch = 20 ft.

triad/holmes assoc.
civil engineering
land surveying

post office box 1570
549 old mammoth rd., ste 202
MAMMOTH LAKES, ca 93546
phone (760) 934-7588
fax (760) 934-5619
e-mail triad@thainc.com

873 north main st. suite 150
BISHOP, ca 93514
phone (760) 873-4273
fax (760) 873-8024
e-mail bishop@thainc.com

777 woodside rd. suite a
REDWOOD CITY, ca 94061
phone (650) 366-0216
fax (650) 366-0298
e-mail r@thainc.com

555 chorro st. suite a
SAN LUIS OBISPO, ca 93405
phone (805) 544-8908
fax (805) 544-8932
e-mail slo@thainc.com

Copyright (C) 2014 by Triad/Holmes Associates.

All Rights Reserved. This Document is Intended Only for the Project(s) Specified in the Title Block. Any Reproduction of this Document or Portions of this Document, Without the Expressed Written Consent of Triad/Holmes is Prohibited.

PREPARED & SUBMITTED BY:

REGISTERED PROFESSIONAL ENGINEER
MATTHEW S. SCHOBER
NO. C 70489
EXP. 9/30/14
CIVIL
STATE OF CALIFORNIA

DATE: 07/18/2014

JUNE LAKE
STREETS REHABILITATION PROJECT
PINE CLIFF ROAD

DATE	JULY 18, 2014
SCALE	AS SHOWN
DRAWN	JSP/TT
JOB NO.	01.4027
SHEET	39
OF	39 SHEETS

K:\01 Mammoth\4027June Lake Streets\CAD\IMPROVEMENT PLANS\4027 PINE CLIFF.dwg Jul 17,2014 - 11:56am, jpfeiler