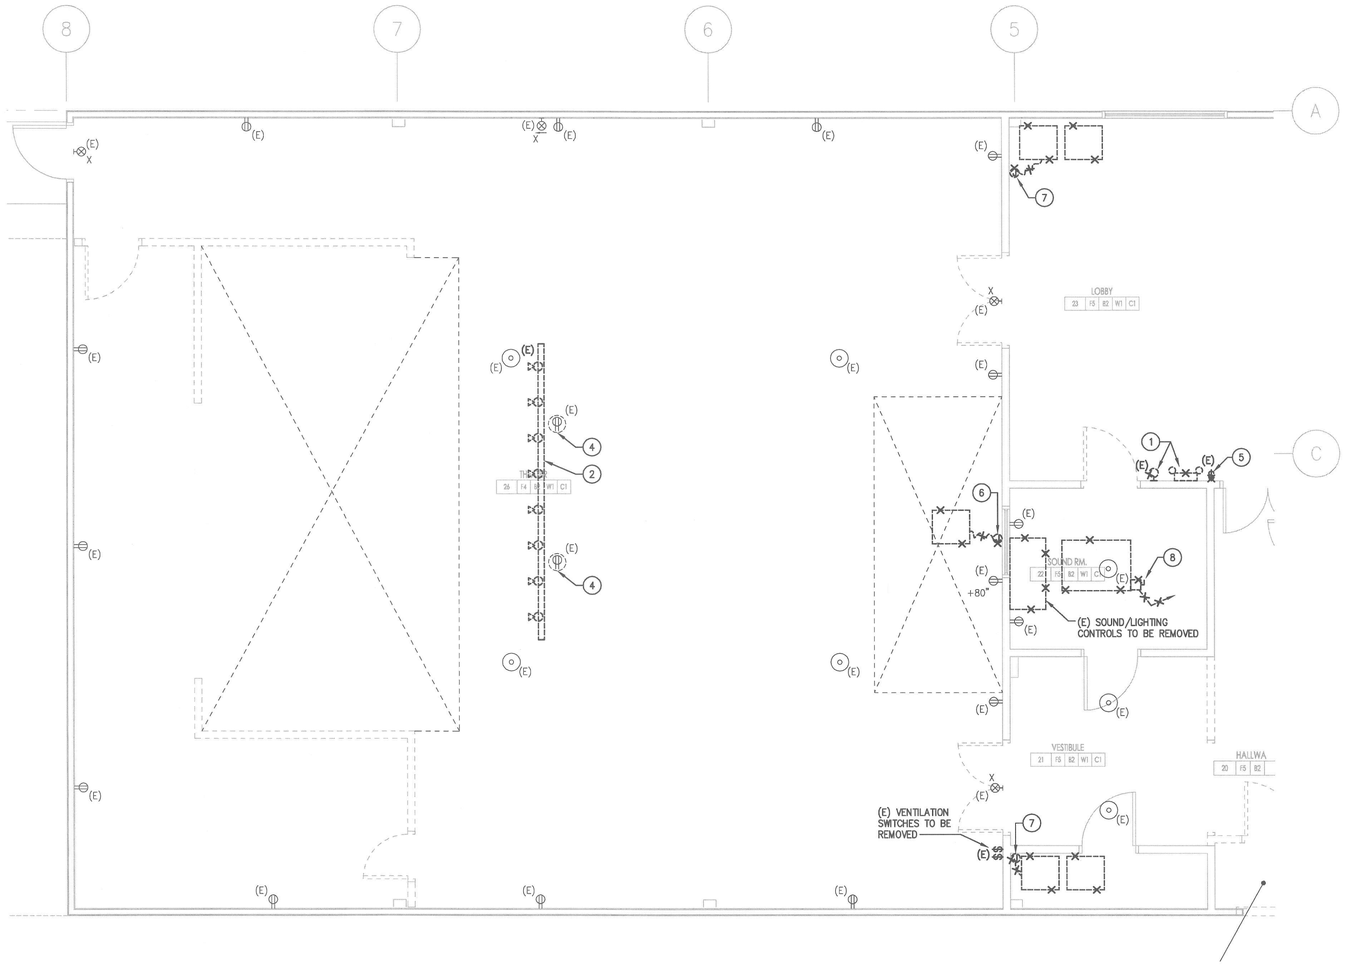

1 ED1.3 SECOND FLOOR PLAN - DEMOLITION

SCALE: 1/4" = 1'-0"

N

KEYED NOTES:

1. LIGHT FIXTURE TO BE REMOVED.
2. LIGHT BAR AND THEATER LIGHTS TO BE REMOVED.
3. RECEPTACLE OUTLET TO BE REMOVED.
4. CEILING MOUNTED RECEPTACLE OUTLET TO REMAIN.
5. LIGHT SWITCH TO BE REMOVED.
6. ELECTRIC POWER TO GAS FIRED UNIT HEATER TO BE DISCONNECTED. CONDUIT AND CIRCUITRY TO BE REMOVED.
7. ELECTRIC POWER TO EXHAUST FAN LOCATED IN ATTIC ABOVE TO BE DISCONNECTED. CONDUIT AND CIRCUITRY TO BE REMOVED.
8. ELECTRIC POWER TO AC UNIT LOCATED IN ATTIC ABOVE TO BE DISCONNECTED. CONDUIT AND CIRCUITRY TO BE REMOVED.

PRESSEY & ASSOCIATES
AN ARCHITECTURAL CORPORATION
2015 H ST. THIRD FLOOR
SACRAMENTO, CA 95811
TEL 916-346-4280

PETERS engineering
consulting mechanical and electrical engineers
2411 Alhambra Blvd, Ste. 100
Sacramento, CA 95817
Tel (916) 447-2841
www.peterseng.com
Job no. 13.084

1	7/7/14 PLAN CHECK COMMENTS
2	8/20/14 PLAN CHECK COMMENTS

REVISION HISTORY

REGISTERED PROFESSIONAL ENGINEER
SYED R. POURSAIDI
No. 17847
Exp. 6/30/16
ELECTRICAL
STATE OF CALIFORNIA

PLOT DATE: 8/20/2014

MONO COUNTY MEMORIAL HALL

73 NORTH SCHOOL ST.
BRIDGEPORT, CA 93517

ENLARGED FLOOR PLANS - DEMOLITION

PLAN REVIEW ACCEPTANCE
SEP 12 2014
WEST COAST CODE CONSULTANTS, INC.

PROJECT NO.	13045
SCALE	AS SHOWN
DATE	MARCH 21, 2014
DRAWN	JM/SB

ED1.3

COPYRIGHT PRESSEY & ASSOCIATES

\13.084a bridgeport community center phase 1\drwgs\Electrical\ED1.3 ENLARGED FLOOR PLANS - DEMOLITION.dwg, 8/20/2014 11:40:15 AM, jmoberly, 1:1

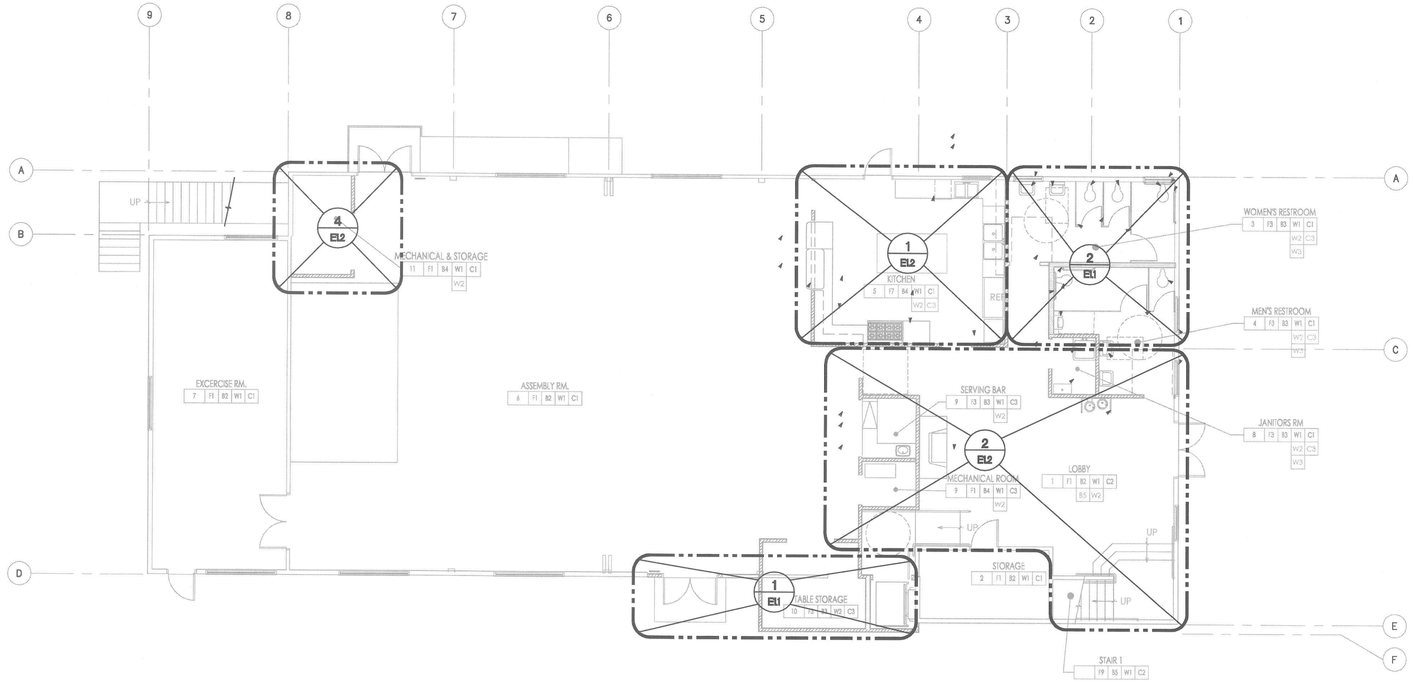

1 E1.0 **FIRST FLOOR PLAN - LIGHTING**

SCALE: 1/8" = 1'-0"

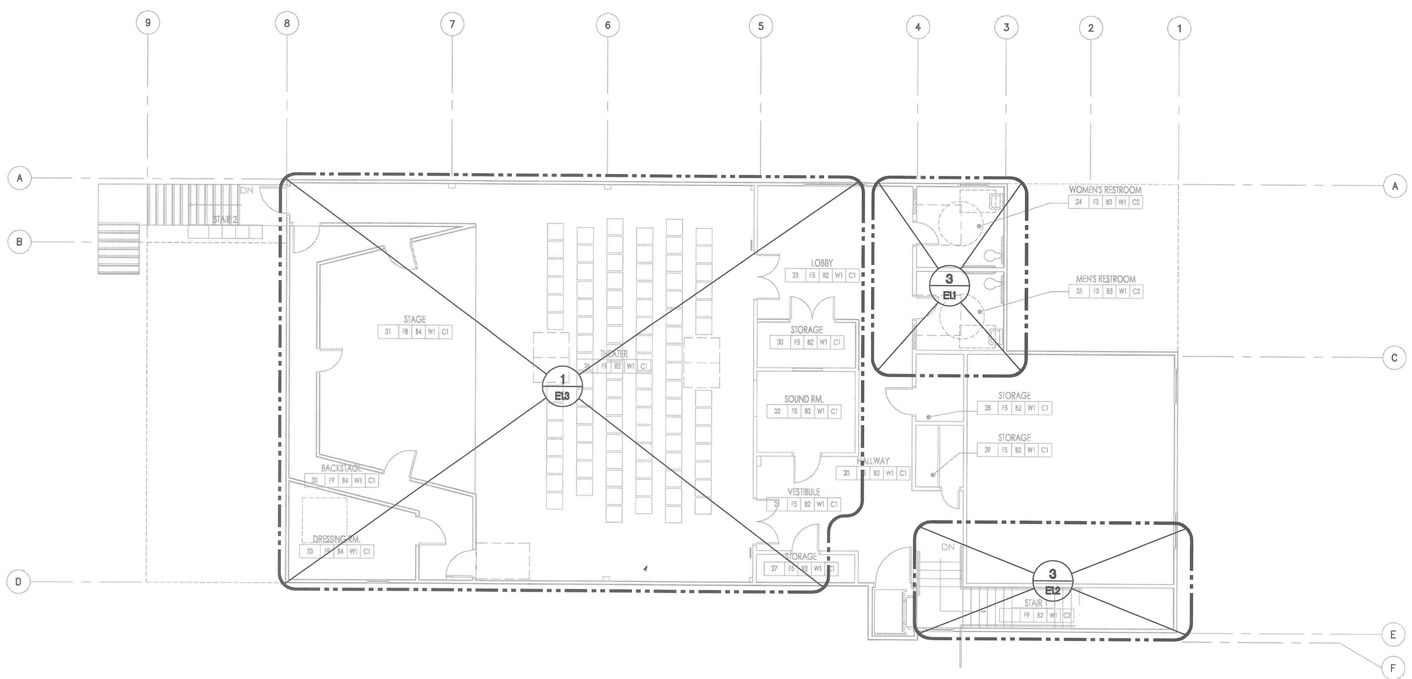

2 E1.0 **SECOND FLOOR PLAN - LIGHTING**

SCALE: 1/8" = 1'-0"

PRESSEY & ASSOCIATES
AN ARCHITECTURAL CORPORATION
2015 H ST. THIRD FLOOR
SACRAMENTO, CA 95811
TEL 916-346-4280

PETERS engineering
2411 Alhambra Blvd, Ste. 100
Sacramento, CA 95817
Tel (916) 447-2841
www.peterseng.com
Job no. 13.084
consulting mechanical and electrical engineers

1	7/7/14 PLAN CHECK COMMENTS
2	8/20/14 PLAN CHECK COMMENTS

REVISION HISTORY

REGISTERED PROFESSIONAL ENGINEER
ELECTRICAL
STATE OF CALIFORNIA

PLOT DATE: 8/20/2014

MONO COUNTY MEMORIAL HALL

73 NORTH SCHOOL ST.
BRIDGEPORT, CA 93517

FLOOR PLANS - LIGHTING

PLAN REVIEW ACCEPTANCE
SEP 12 2014
WEST COAST CODE CONSULTANTS, INC.

PROJECT NO.	13045
SCALE	AS SHOWN
DATE	MARCH 21, 2014
DRAWN	JM/SB

E1.0

COPYRIGHT PRESSEY & ASSOCIATES

\13.084a bridgeport community center phase 1\dwgs\Electrical\E1.0 FLOOR PLANS - LIGHTING.dwg, 8/20/2014 11:40:18 AM, jmoberly, 1:1

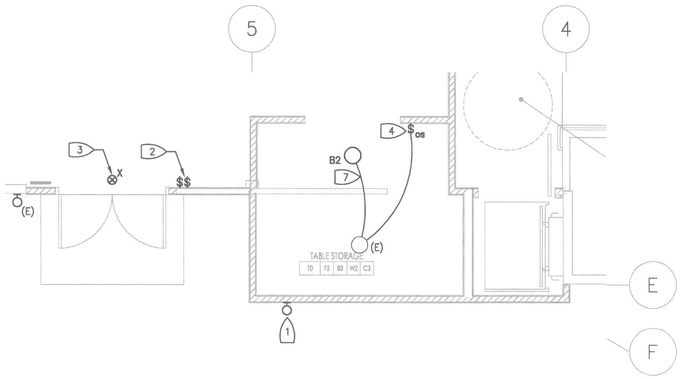

1 / E1.1 PARTIAL FIRST FLOOR PLAN - LIGHTING

SCALE: 1/4" = 1'-0"

N

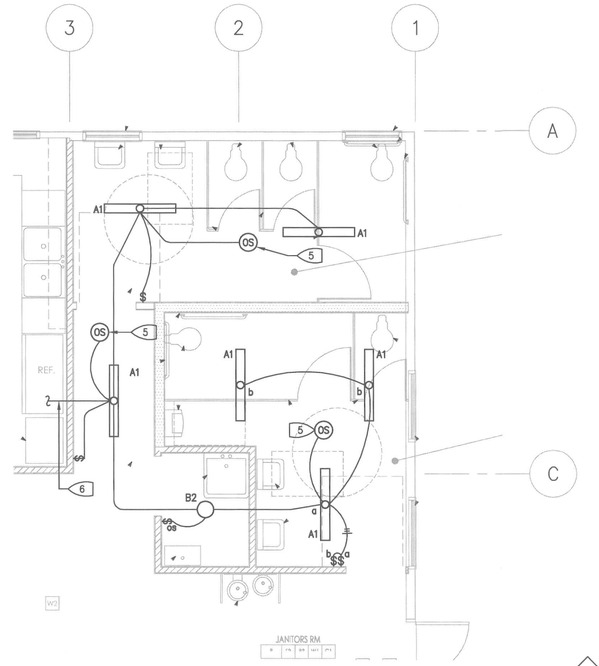

2 / E1.1 PARTIAL FIRST FLOOR PLAN - LIGHTING

SCALE: 1/4" = 1'-0"

N

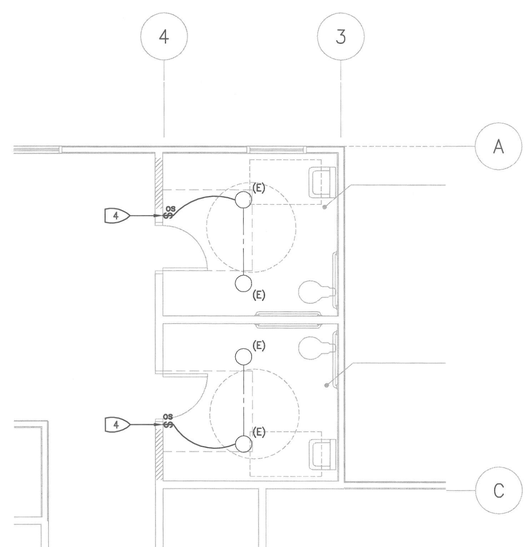

3 / E1.1 PARTIAL SECOND FLOOR PLAN - LIGHTING

SCALE: 1/4" = 1'-0"

N

KEYED NOTES:

1. EXTERIOR WALL LIGHT RELOCATED TO THIS LOCATION, RECONNECT TO EXISTING CIRCUITRY AS REQUIRED.
2. EXISTING LIGHT SWITCHES, RELOCATED TO THIS LOCATION AND RECONNECTED AS REQUIRED.
3. EXISTING EXIT SIGN, RELOCATED TO THIS LOCATION AND RECONNECT AS REQUIRED.
4. NEW WALL MOUNTED OCCUPANCY SENSOR. CONNECT TO EXISTING LIGHTS AS SHOWN.
5. CEILING MOUNTED OCCUPANCY SENSOR, SENSOR SWITCH #CMR PDT9.
6. EXTEND TO NEW LIGHT AS SHOWN ON 1/E1.2. RECONNECT TO EXISTING CIRCUITRY.
7. CONNECT NEW LIGHT TO EXISTING LIGHT AND CIRCUITRY.

PRESSEY & ASSOCIATES
AN ARCHITECTURAL CORPORATION
2015 H ST. THIRD FLOOR
SACRAMENTO, CA 95811
TEL 916-346-4280

PETERS engineering
2411 Alhambra Blvd, Ste. 100
Sacramento, CA 95817
Tel (916) 447-2841
www.peterseng.com
Job no. 13.084
consulting mechanical and electrical engineers

1	7/7/14 PLAN CHECK COMMENTS
2	8/20/14 PLAN CHECK COMMENTS

REVISION HISTORY

REGISTERED PROFESSIONAL ENGINEER
EDMOND R. ROMANO
No. 17987
Exp. 6/30/15
ELECTRICAL
STATE OF CALIFORNIA

PLOT DATE: 8/20/2014

MONO COUNTY MEMORIAL HALL

73 NORTH SCHOOL ST.
BRIDGEPORT, CA 93517

ENLARGED FLOOR PLAN - LIGHTING

PLAN REVIEW ACCEPTANCE
SEP 12 2014
WEST COAST CODE CONSULTANTS, INC.

PROJECT NO.	13045
SCALE	AS SHOWN
DATE	MARCH 21, 2014
DRAWN	JM/SB

E1.1

COPYRIGHT PRESSEY & ASSOCIATES

\13.084a bridgeport community center phase 1\dwgs\Electrical\E1.1 ENLARGED FLOOR PLAN - LIGHTING.dwg, 8/20/2014 11:40:24 AM, jroberts, 1:1

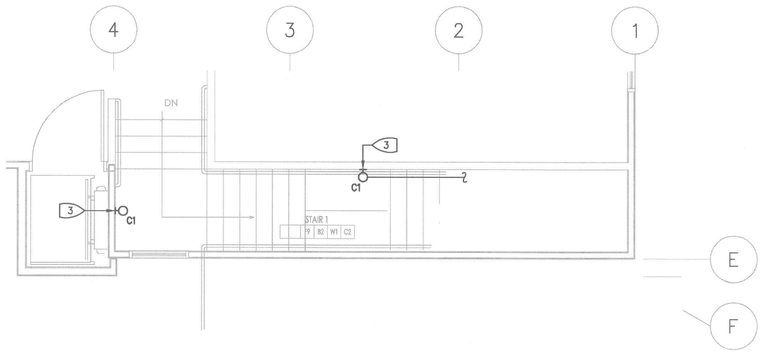

3 E1.2 PARTIAL SECOND FLOOR PLAN - LIGHTING

SCALE: 1/4" = 1'-0"

N

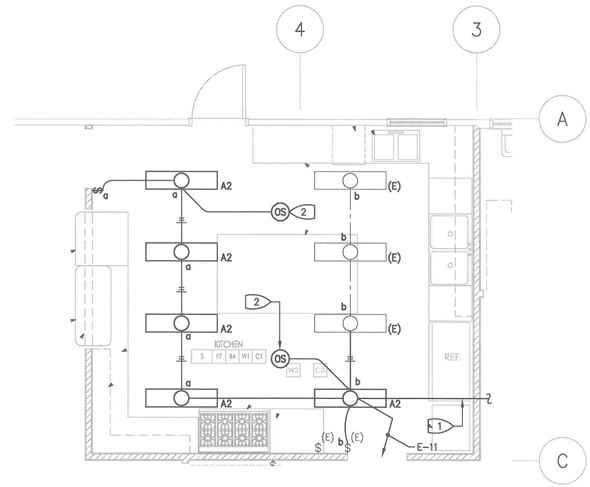

1 E1.2 PARTIAL FIRST FLOOR PLAN - LIGHTING

SCALE: 1/4" = 1'-0"

N

KEYED NOTES:

1. EXTEND TO NEW LIGHT AS SHOWN ON 2/E1.1. RECONNECT TO EXISTING CIRCUITRY.
2. CEILING MOUNTED OCCUPANCY SENSOR, SENSOR SWITCH #CMR PDT9.
3. NEW LIGHT FIXTURE. MOUNT TO EXISTING WALL BOX AND CONNECT TO EXISTING CIRCUITRY.
4. NEW LIGHT FIXTURE CONNECT TO EXISTING CIRCUITRY AS SHOWN.
5. EXISTING EXIT LIGHT RELOCATED TO NEW LOCATION SHOWN AND RECONNECT AS REQUIRED.
6. EXISTING LIGHT SWITCH RELOCATED TO NEW LOCATION SHOWN AND RECONNECT AS REQUIRED.

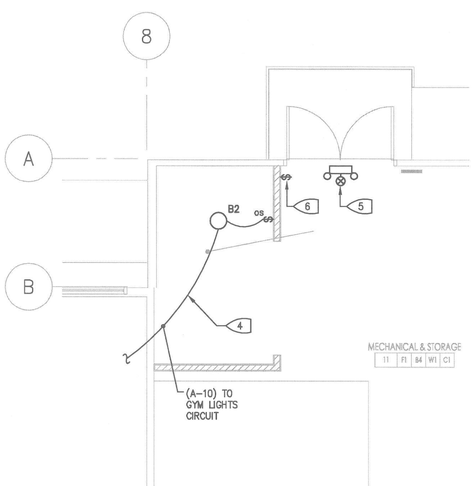

4 E1.2 PARTIAL FIRST FLOOR PLAN - LIGHTING

SCALE: 1/4" = 1'-0"

N

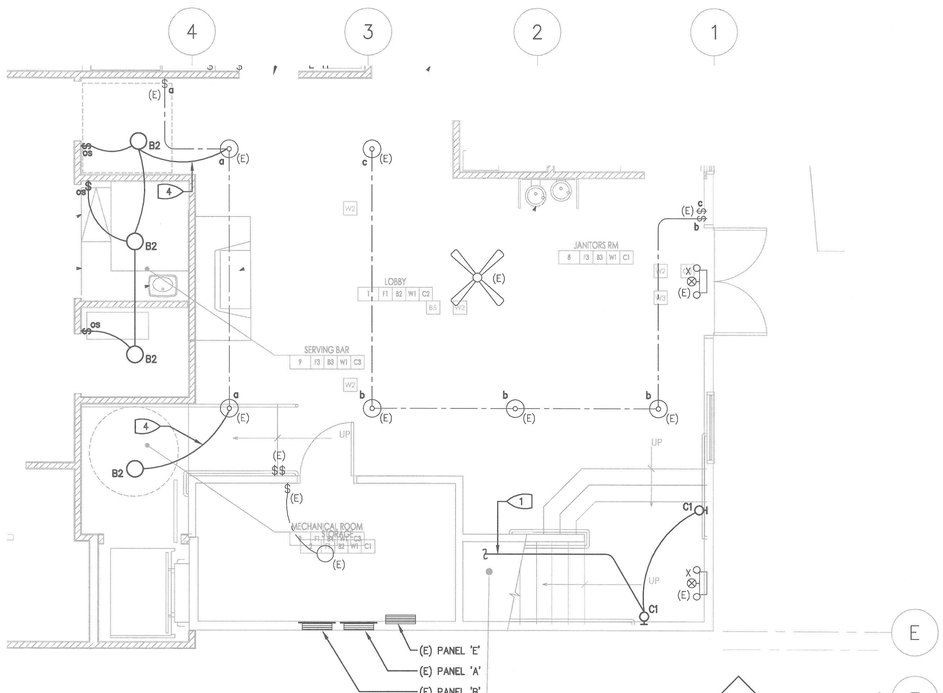

2 E1.2 PARTIAL FIRST FLOOR PLAN - LIGHTING

SCALE: 1/4" = 1'-0"

N

PRESSEY & ASSOCIATES
AN ARCHITECTURAL CORPORATION
2015 H ST. THIRD FLOOR
SACRAMENTO, CA 95811
TEL 916-346-4280

PETERS engineering
2411 Alhambra Blvd, Ste. 100
Sacramento, CA 95817
Tel (916) 447-2841
www.peterseng.com
Job no. 13.084
consulting mechanical and electrical engineers

1	7/7/14 PLAN CHECK COMMENTS
2	8/20/14 PLAN CHECK COMMENTS

REVISION HISTORY

REGISTERED PROFESSIONAL ENGINEER
GINO N. ROMANINI
No. E-17347
Exp. 12/30/16
ELECTRICAL
STATE OF CALIFORNIA

PLOT DATE: 8/20/2014

MONO COUNTY MEMORIAL HALL

73 NORTH SCHOOL ST.
BRIDGEPORT, CA 93517

ENLARGED FLOOR PLAN - LIGHTING

PLAN REVIEW ACCEPTANCE
SEP 19 2014
WEST COAST CODE CONSULTANTS, INC.

PROJECT NO.	13045
SCALE	AS SHOWN
DATE	MARCH 21, 2014
DRAWN	JM/SB

E1.2

COPYRIGHT PRESSEY & ASSOCIATES

\13.084o bridgeport community center phase 1\drawgs\Electrical\E1.2 ENLARGED FLOOR PLAN - LIGHTING.dwg, 8/20/2014 11:40:30 AM, jmaberly, 1:1

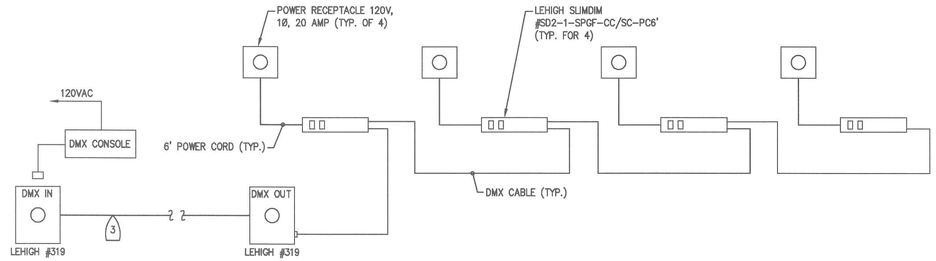

2 / E1.3 THEATRICAL DIMMING SCHEMATIC

SCALE: NONE

KEYED NOTES:

1. INTERCEPT EXISTING CONDUIT AND EXTEND TO NEW LIGHT AS SHOWN. RECONNECT TO EXISTING CIRCUITRY.
2. NEW THEATRICAL LIGHTING. CONNECT TO CEILING OUTLETS SHOWN ON 1/E2.3. ALSO REFER TO SCHEMATIC 2/E1.3.
3. THE EXISTING SOUND CONTROLS SYSTEM SHALL BE REUSED. PROVIDE THEATRICAL DIMMING CONTROL CONSOLE, LEHIGH #DS300Q OR EQUAL.
4. REMOTE CONSOLE RECEPTACLE, LEHIGH #319.
5. PIPE BATTEN MOUNTED ELLIPSOIDAL SPOTLIGHT, ALTMAN LIGHTING #3.5Q-8-MT-510. FURNISH WITH 500 WATT LAMP.
6. PIPE BATTEN MOUNTED ELLIPSOIDAL SPOTLIGHT, ALTMAN LIGHTING #3.5Q-12-MT-510. FURNISH WITH 500 WATT LAMP.

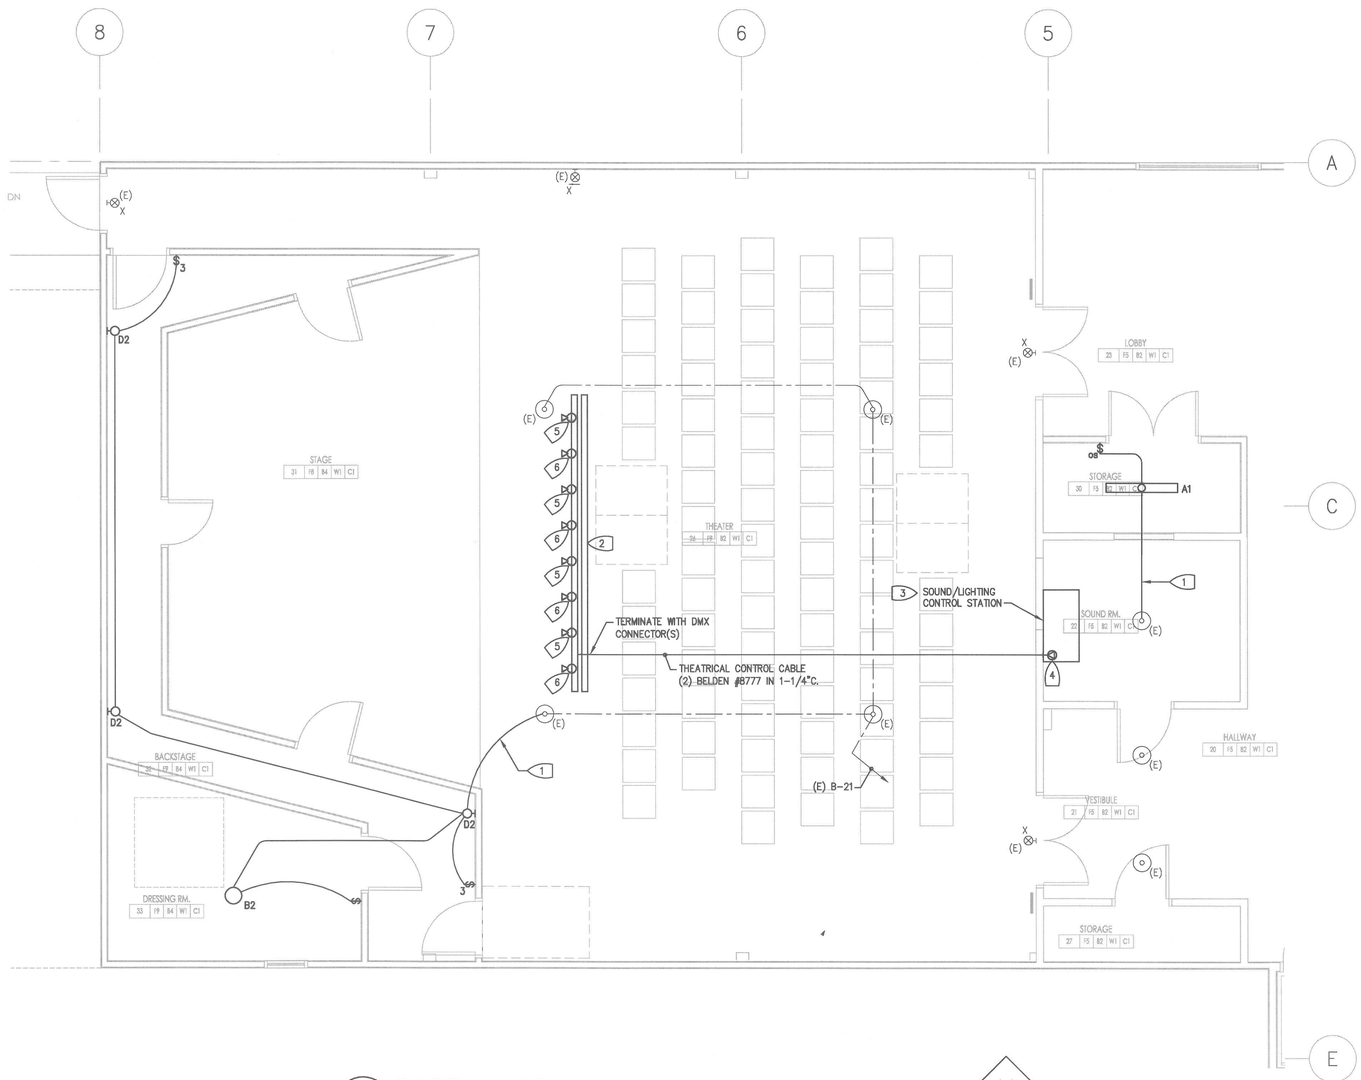

1 / E1.3 PARTIAL SECOND FLOOR PLAN - LIGHTING

SCALE: 1/4" = 1'-0"

PRESSEY & ASSOCIATES
AN ARCHITECTURAL CORPORATION
2015 H ST. THIRD FLOOR
SACRAMENTO, CA 95811
TEL 916-346-4280

PETERS engineering
2411 Alhambra Blvd, Ste. 100
Sacramento, CA 95817
Tel (916) 447-2841
www.peterseng.com
Job no. 13.084
consulting mechanical and electrical engineers

1	7/7/14 PLAN CHECK COMMENTS
2	8/20/14 PLAN CHECK COMMENTS

REVISION HISTORY

REGISTERED PROFESSIONAL ENGINEER SYND K. JOHNSON E-17347 EXP. 6/30/15 ELECTRICAL STATE OF CALIFORNIA

PLOT DATE: 8/20/2014

MONO COUNTY MEMORIAL HALL

73 NORTH SCHOOL ST.
BRIDGEPORT, CA 93517

ENLARGED FLOOR PLAN - LIGHTING

PLAN REVIEW ACCEPTANCE
SEP 12 2014
WEST COAST CODE CONSULTANTS INC.

PROJECT NO.	13045
SCALE	AS SHOWN
DATE	MARCH 21, 2014
DRAWN	JM/SB

E1.3

COPYRIGHT PRESSEY & ASSOCIATES

\13.084a bridgeport community center phase 1\dwgs\Electrical\E1.3 ENLARGED FLOOR PLAN - LIGHTING.dwg, 8/20/2014 11:40:35 AM, jmoberg, 1:1

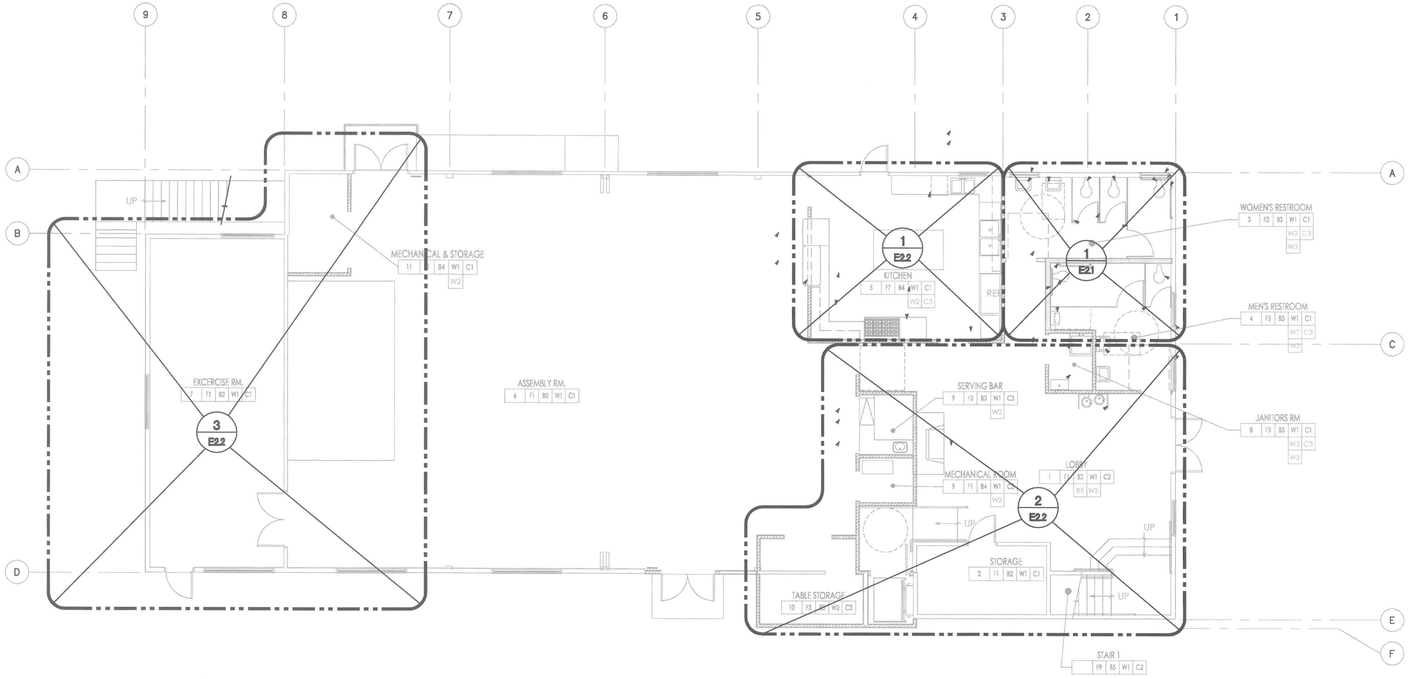

1 E2.0 **FIRST FLOOR PLAN - POWER**
SCALE: 1/8" = 1'-0"

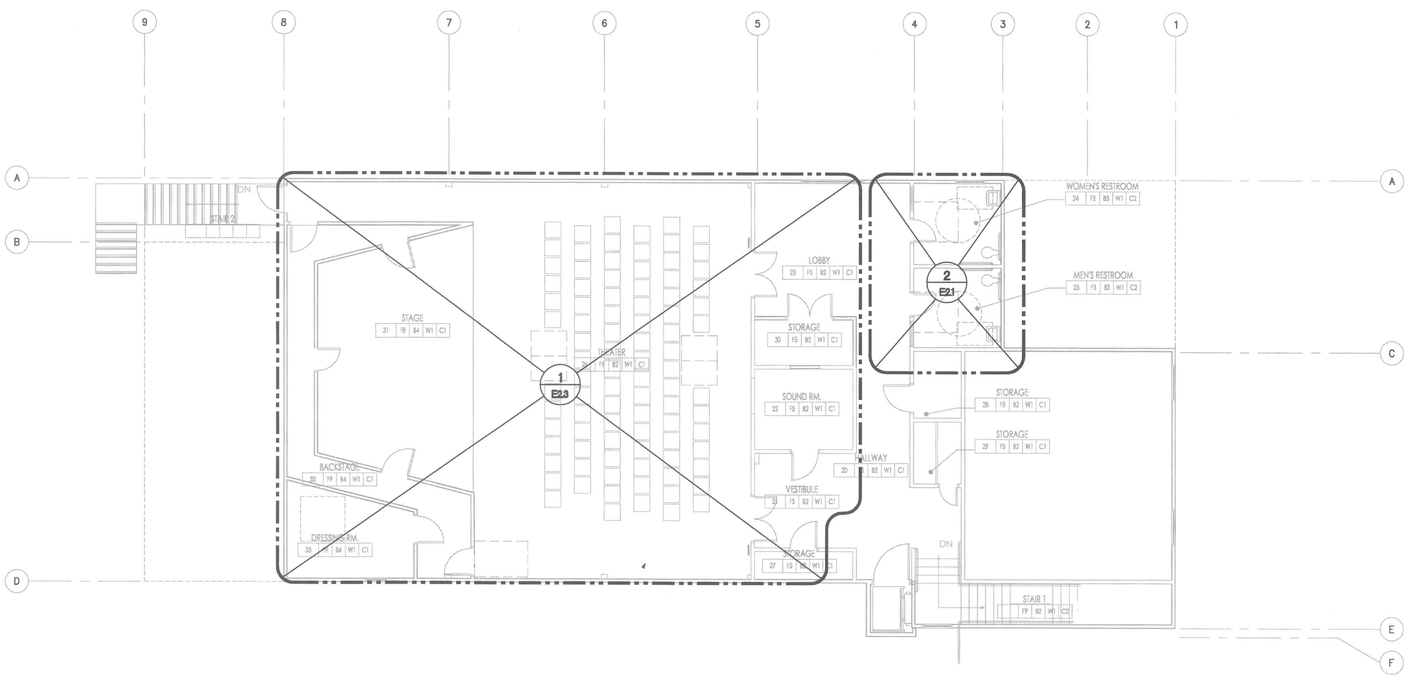

2 E2.0 **SECOND FLOOR PLAN - POWER**
SCALE: 1/8" = 1'-0"

PRESSEY & ASSOCIATES
AN ARCHITECTURAL CORPORATION
2015 H ST. THIRD FLOOR
SACRAMENTO, CA 95811
TEL 916-346-4280

PETERS engineering
2411 Alhambra Blvd, Ste. 100
Sacramento, CA 95817
Tel (916) 447-2841
www.peterseng.com
Job no. 13.084
consulting mechanical and electrical engineers

1	7/7/14 PLAN CHECK COMMENTS
2	8/20/14 PLAN CHECK COMMENTS

REVISION HISTORY

REGISTERED PROFESSIONAL ENGINEER GINO R. ROMANO 17247 Exp. 8/30/16 ELECTRICAL STATE OF CALIFORNIA

PLOT DATE: 8/20/2014

MONO COUNTY MEMORIAL HALL

73 NORTH SCHOOL ST.
BRIDGEPORT, CA 93517

FLOOR PLANS - POWER

PLAN REVIEW ACCEPTANCE
SEP 12 2014
WEST COAST CODE CONSULTANTS, INC.

PROJECT NO.	13045
SCALE	AS SHOWN
DATE	MARCH 21, 2014
DRAWN	JM/SB

E2.0

COPYRIGHT PRESSEY & ASSOCIATES

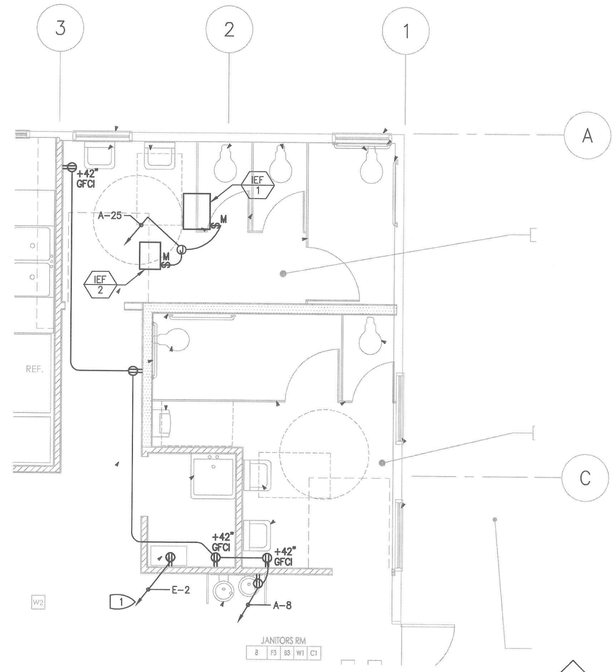

1 E2.1 PARTIAL FIRST FLOOR PLAN - POWER
SCALE: 1/4" = 1'-0"

N

KEYED NOTES:

1 REUSE EXISTING CIRCUITRY IF POSSIBLE. VERIFY IN FIELD.

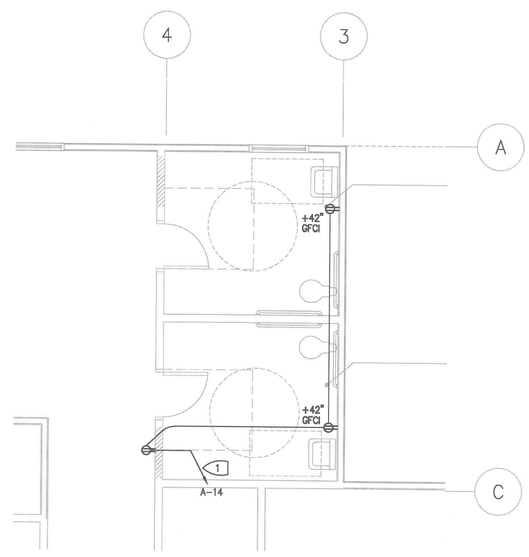

2 E2.1 PARTIAL SECOND FLOOR PLAN - POWER
SCALE: 1/4" = 1'-0"

N

PRESSEY & ASSOCIATES
AN ARCHITECTURAL CORPORATION
2015 H ST. THIRD FLOOR
SACRAMENTO, CA 95811
TEL 916-346-4280

PETERS engineering
2411 Alhambra Blvd, Ste. 100
Sacramento, CA 95817
Tel (916) 447-2841
www.peterseng.com
Job no. 13.084
consulting mechanical and electrical engineers

1 7/7/14 PLAN CHECK COMMENTS
2 8/20/14 PLAN CHECK COMMENTS

REVISION HISTORY

REGISTERED PROFESSIONAL ENGINEER GINO R. ROMANO ELECTRICAL STATE OF CALIFORNIA

PLOT DATE: 8/20/2014

MONO COUNTY MEMORIAL HALL

73 NORTH SCHOOL ST.
BRIDGEPORT, CA 93517

ENLARGED FLOOR PLAN - POWER

PLAN REVIEW ACCEPTANCE SEP 12 20 WEST COAST CODE CONSULTANTS, INC.

PROJECT NO.	13045
SCALE	AS SHOWN
DATE	MARCH 21, 2014
DRAWN	JM/SB

E2.1

COPYRIGHT PRESSEY & ASSOCIATES

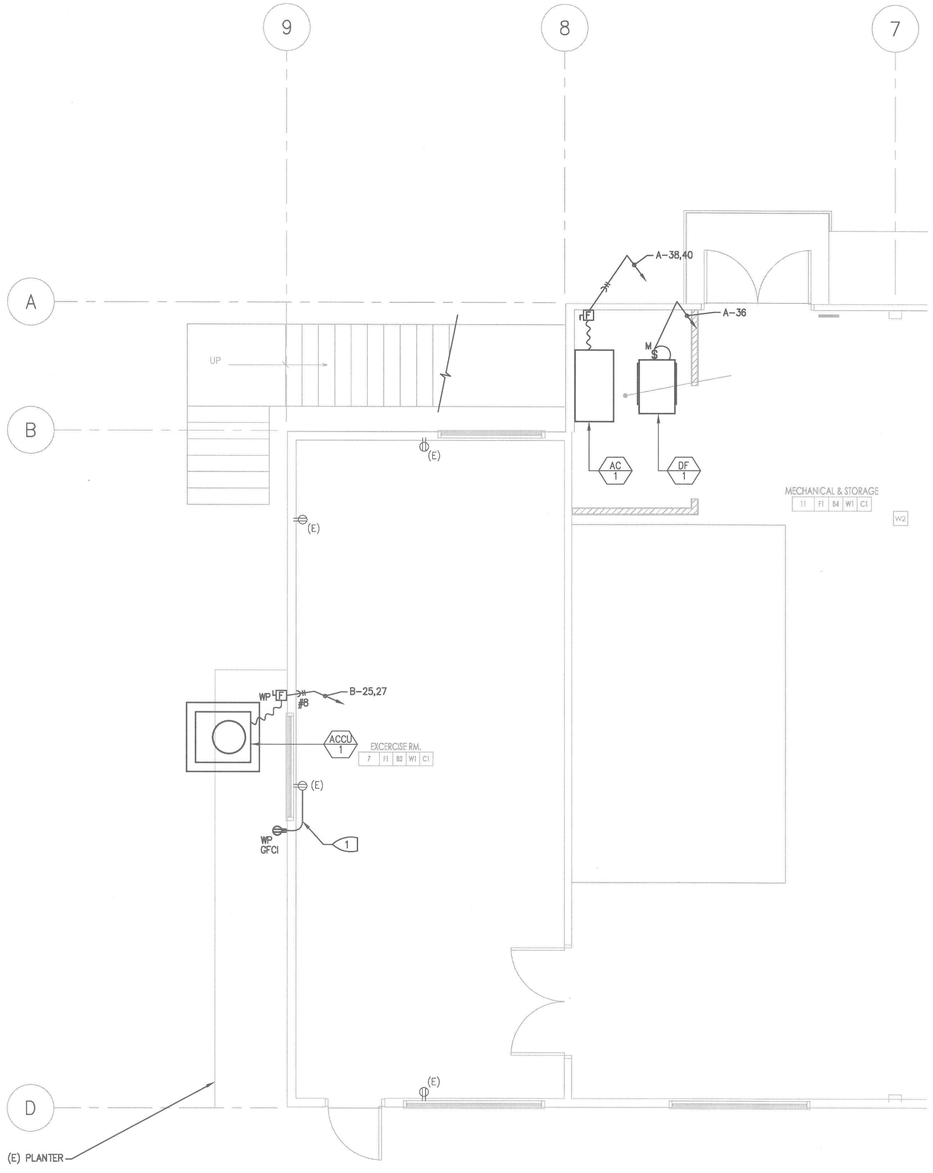

3 E2.2 PARTIAL FIRST FLOOR PLAN - POWER
SCALE: 1/4" = 1'-0"

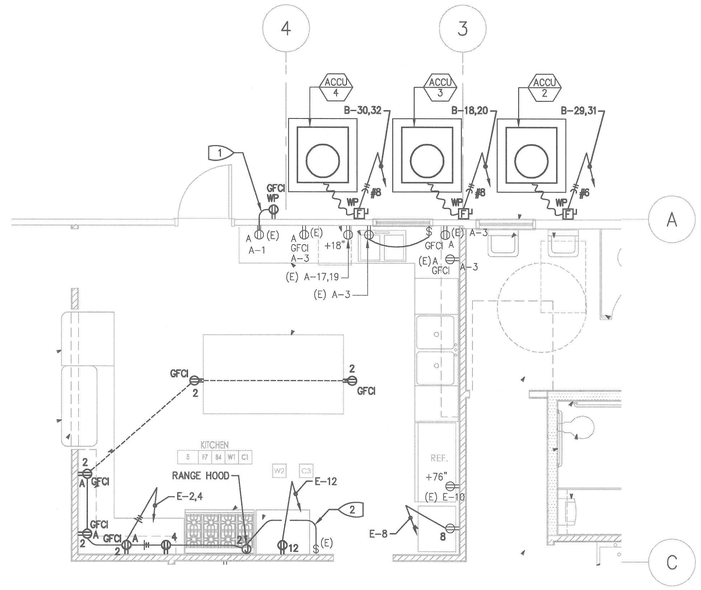

1 E2.2 PARTIAL FIRST FLOOR PLAN - POWER
SCALE: 1/4" = 1'-0"

KEYED NOTES:

1. CONNECT NEW OUTLET TO EXISTING OUTLET AND EXISTING CIRCUITRY. VERIFY CIRCUIT IN FIELD.
2. RECONNECT HOOD FAN TO EXISTING SWITCH AFTER HOOD IS RELOCATED TO NEW LOCATION.
3. VERTICAL PLATFORM LIFT ELECTRICAL CONNECTION POINT, VERIFY REQUIREMENTS WITH LIFT SUPPLIER.

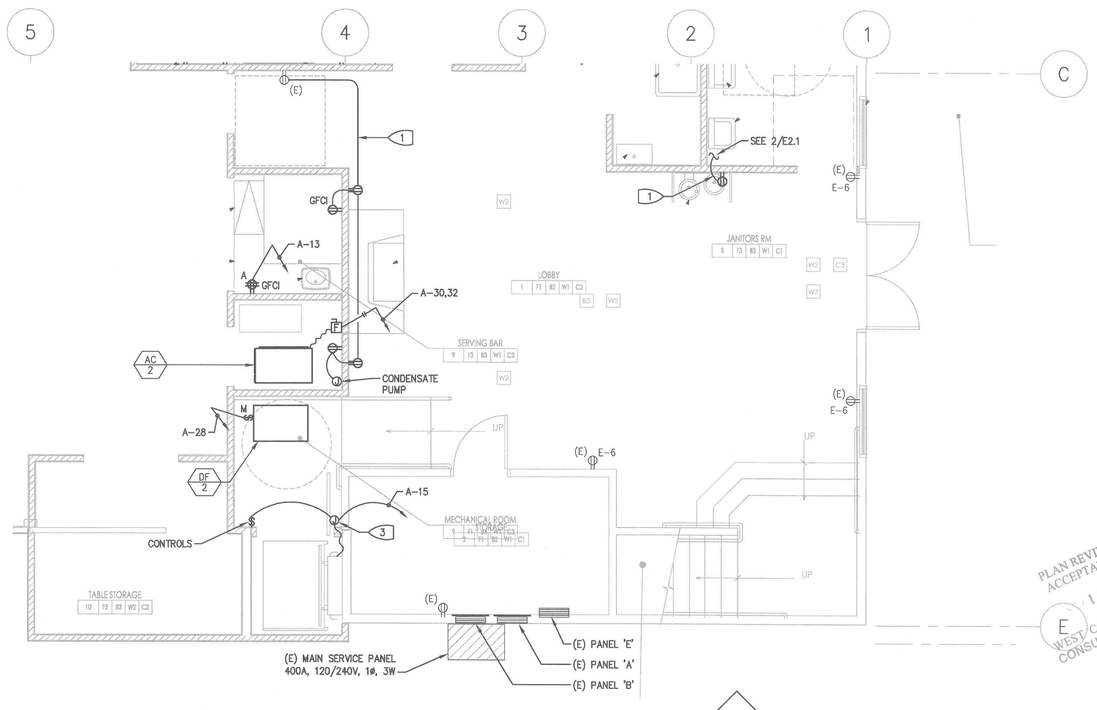

2 E2.2 PARTIAL FIRST FLOOR PLAN - POWER
SCALE: 1/4" = 1'-0"

PLAN REVIEW ACCEPTANCE
WEST COAST CODE CONSULTANTS, INC.

PRESSEY & ASSOCIATES
AN ARCHITECTURAL CORPORATION
2015 H ST. THIRD FLOOR
SACRAMENTO, CA 95811
TEL 916-346-4280

PETERS engineering
2411 Alhambra Blvd, Ste. 100
Sacramento, CA 95817
Tel (916) 447-2841
www.peterseng.com
Job no. 13.084
consulting mechanical and electrical engineers

1	7/7/14 PLAN CHECK COMMENTS
2	8/20/14 PLAN CHECK COMMENTS

REVISION HISTORY

REGISTERED PROFESSIONAL ENGINEER
GINO R. ROMANINI
Exp. 6/30/16
ELECTRICAL
STATE OF CALIFORNIA

PLOT DATE: 8/20/2014

MONO COUNTY MEMORIAL HALL

73 NORTH SCHOOL ST.
BRIDGEPORT, CA 93517

ENLARGED FLOOR PLAN - POWER

PROJECT NO.	13045
SCALE	AS SHOWN
DATE	MARCH 21, 2014
DRAWN	JM/SB

E2.2

COPYRIGHT PRESSEY & ASSOCIATES

\13.084a bridgeport community center phase 1\dwgs\Electrical\E2.2 ENLARGED FLOOR PLAN - POWER.dwg, 8/20/2014 11:40:48 AM, jmoberly, 1:1

KEYED NOTES:

1. CONNECT NEW OUTLET TO EXISTING OUTLET AND EXISTING CIRCUITRY. VERIFY CIRCUIT IN FIELD.
2. REPLACE EXISTING CEILING MOUNTED RECEPTACLE OUTLET WITH NEW TWIST LOCK RECEPTACLE COMPATIBLE WITH (4) LEHIGH SLIMDIM 'SD2' LIGHTING SYSTEM. COORDINATE WITH SYSTEM SUPPLIER.
3. DMX SINGLE GANG PLUG LEHIGH #H319. PROVIDE BELDEN #9729 CABLE BETWEEN BOXES. VERIFY EXACT PLUG WITH SYSTEM SUPPLIER.
4. PROVIDE CEILING MOUNTED RECEPTACLE, TWIST LOCK TYPE COMPATIBLE WITH LEHIGH SLIMDIM 'SD2'
5. CEILING MOUNTED RECEPTACLE OUTLET FOR PROJECTOR.
6. FLOOR MOUNTED RECEPTACLE OUTLET WITH FLUSH COVER PLATE.
7. JUNCTION BOX AT CEILING WITH SPEAKER WIRE RUN FROM SOUND ROOM. VERIFY EXACT LOCATION IN FIELD.

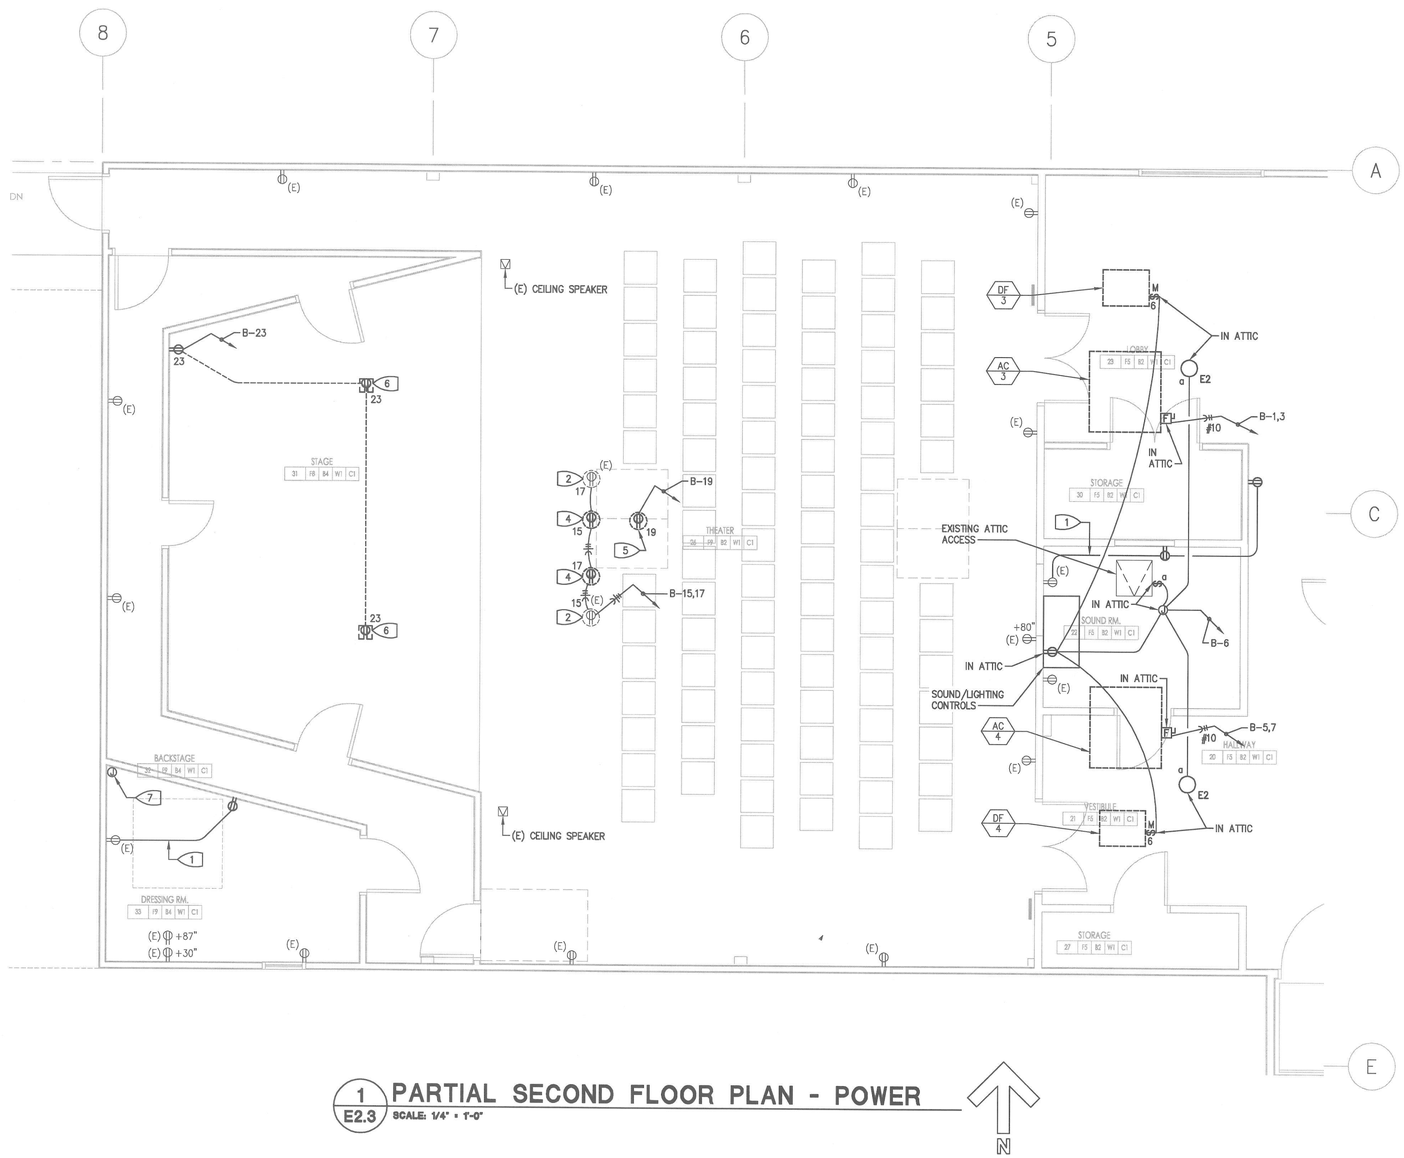

1 E2.3 PARTIAL SECOND FLOOR PLAN - POWER
SCALE: 1/4" = 1'-0"

N

PRESSEY & ASSOCIATES
AN ARCHITECTURAL CORPORATION
2015 H ST. THIRD FLOOR
SACRAMENTO, CA 95811
TEL 916-346-4280

PETERS engineering
2411 Alhambra Blvd, Ste. 100
Sacramento, CA 95817
Tel (916) 447-2841
www.peterseng.com
Job no. 13.084
consulting mechanical and electrical engineers

1 7/7/14 PLAN CHECK COMMENTS
2 8/20/14 PLAN CHECK COMMENTS

REVISION HISTORY

REGISTERED PROFESSIONAL ENGINEER
GINO R. ROMANO
Exp. 6/30/16
ELECTRICAL
STATE OF CALIFORNIA

PLOT DATE: 8/20/2014

MONO COUNTY MEMORIAL HALL

73 NORTH SCHOOL ST.
BRIDGEPORT, CA 93517

ENLARGED FLOOR PLAN - POWER

PLAN REVIEW ACCEPTANCE
SEP 12 2014
WEST COAST CODE CONSULTANTS, INC.

PROJECT NO.	13045
SCALE	AS SHOWN
DATE	MARCH 21, 2014
DRAWN	JM/SB

E2.3

64 OF 64

COPYRIGHT PRESSEY & ASSOCIATES